


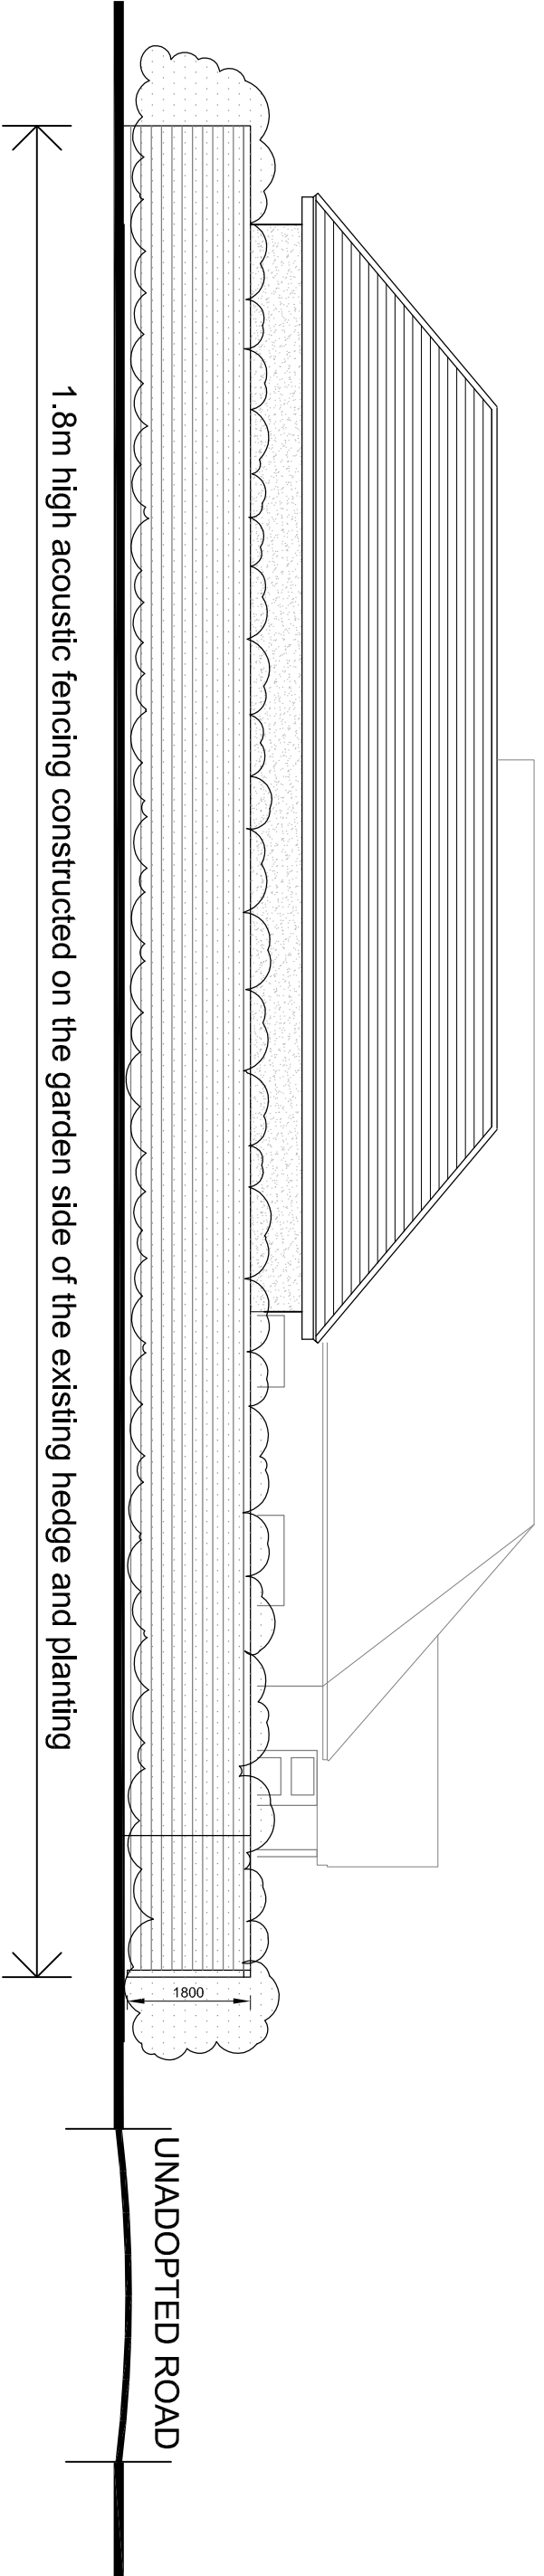

PROPOSED ELEVATION FACING EAST ALONG HAVANT ROAD

PROPOSED STABLE BLOCK AND ANNEX ART STUDIO POUND HOUSE			
PROPOSED ACOUSTIC FENCE			
APRIL 2018	1 : 100 @ A3		
Drg No. PH108	REV A	JG	