



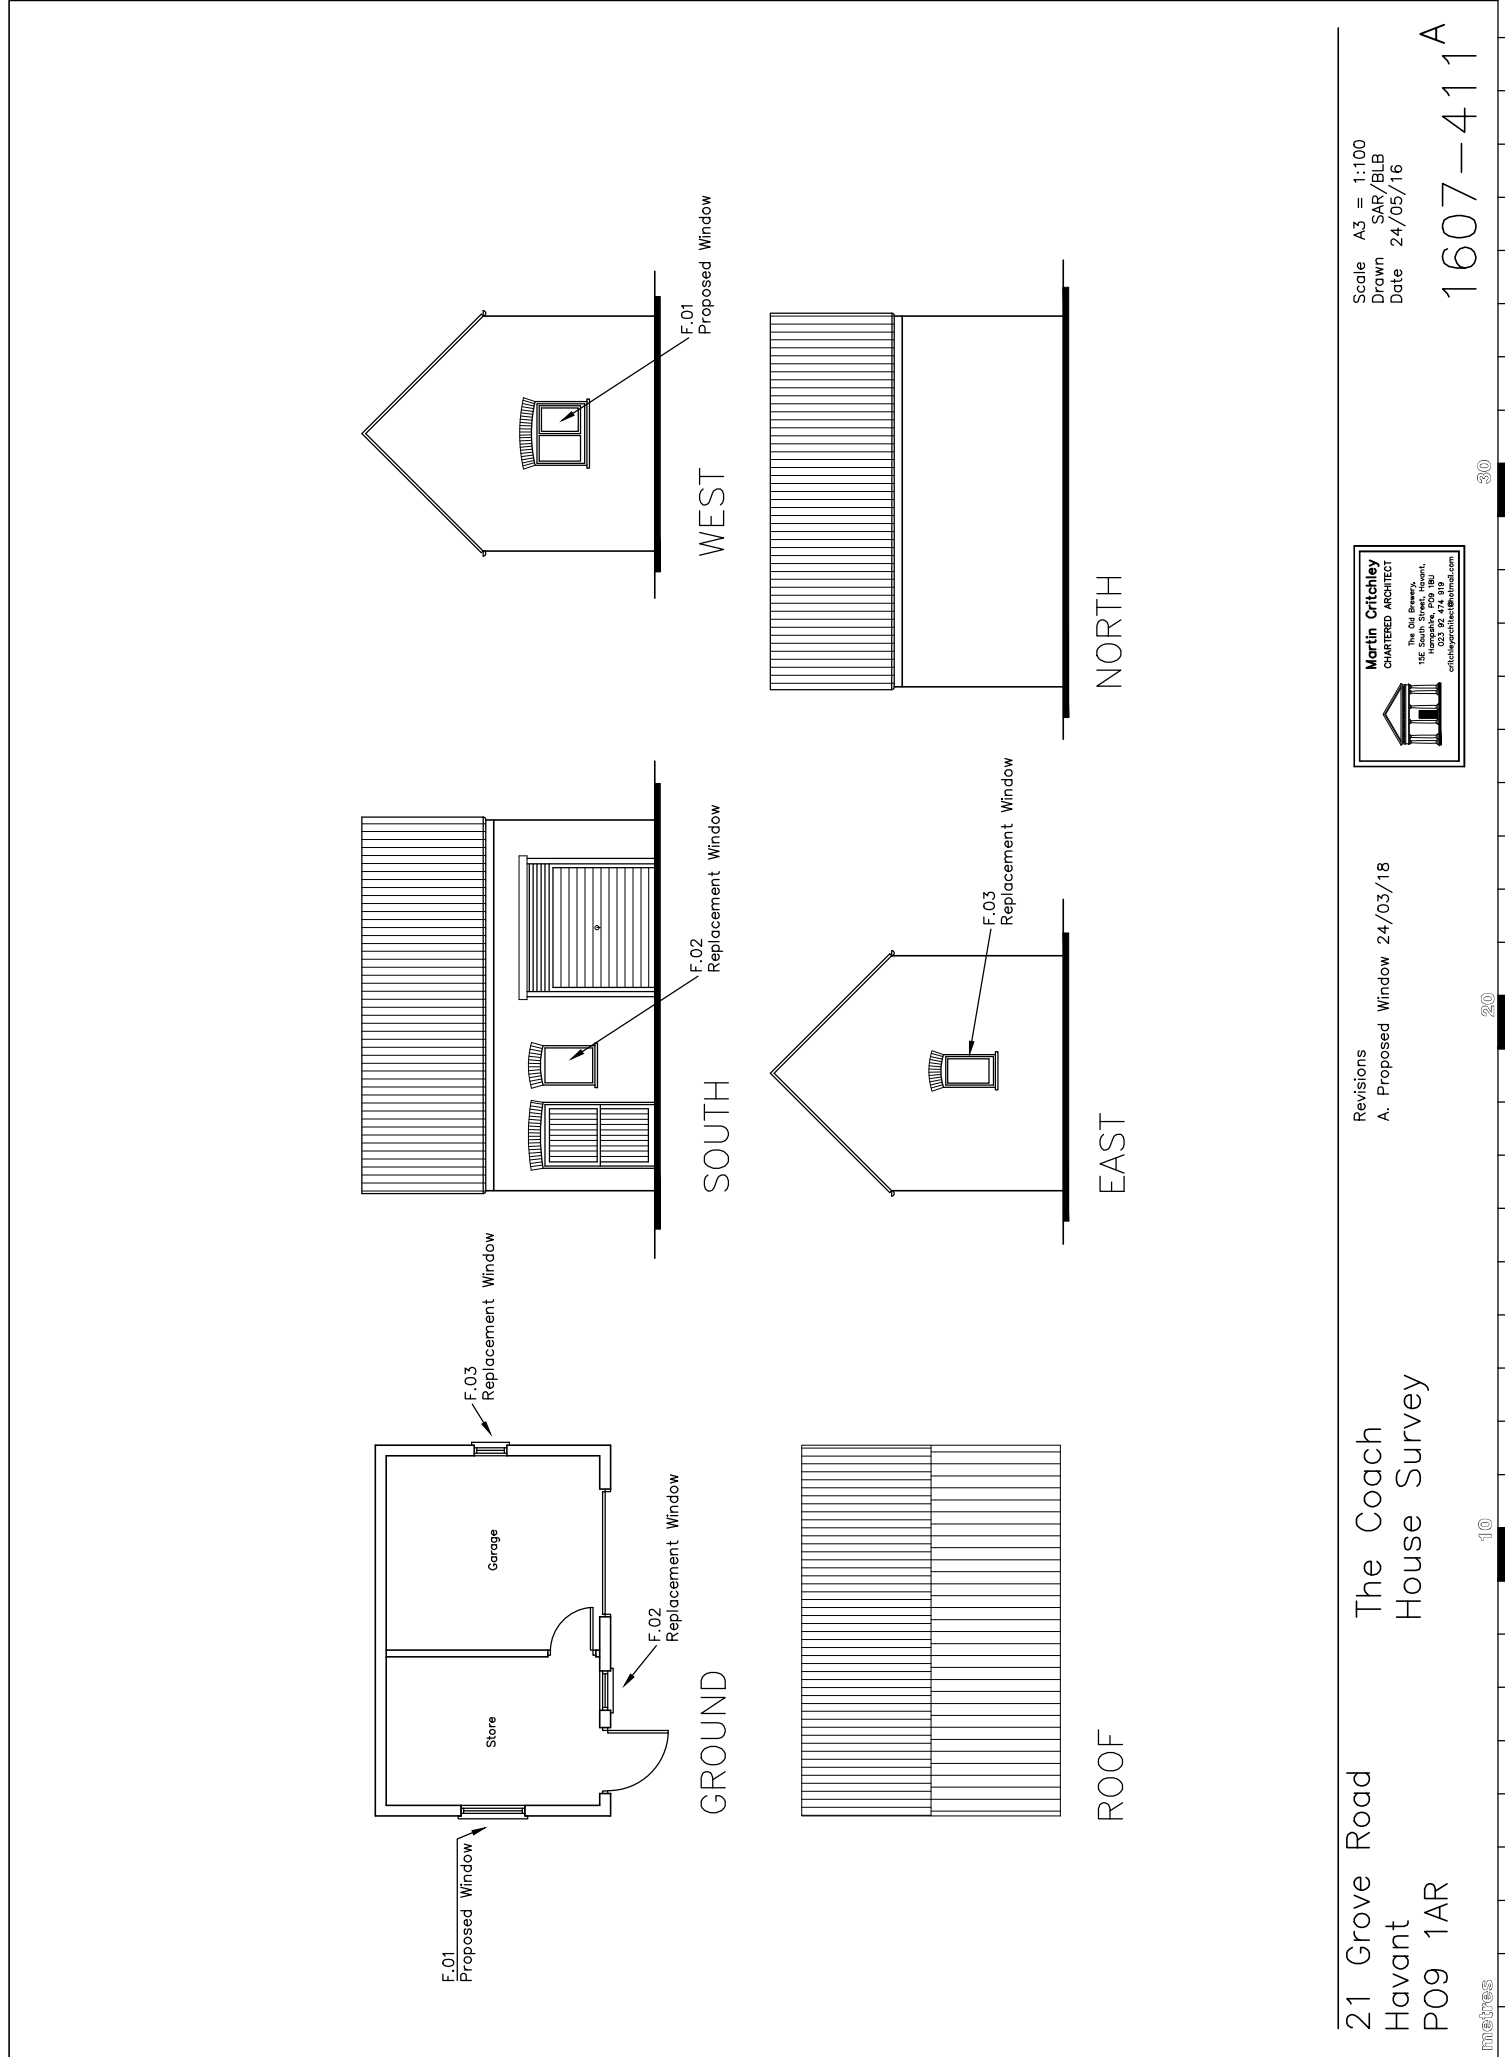

21 Grove Road
Havant
PO9 1AR

The Coach
House Survey

Revisions
A. Proposed Window 24/03/18

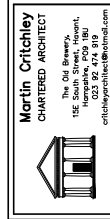

Scale A3 = 1:100
Drawn SAR/BLB
Date 24/05/16

1607-411A