
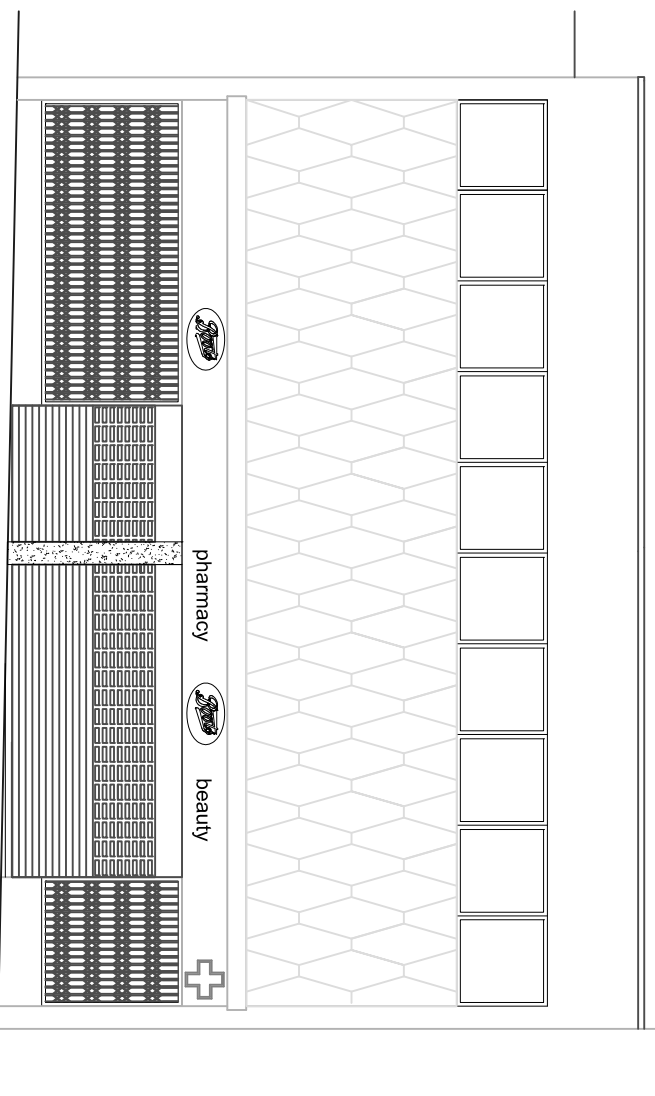
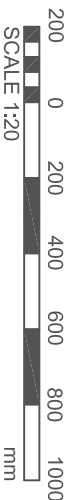


SCALE 1:20
SECTION THROUGH - LONDON ROAD ELEVATION

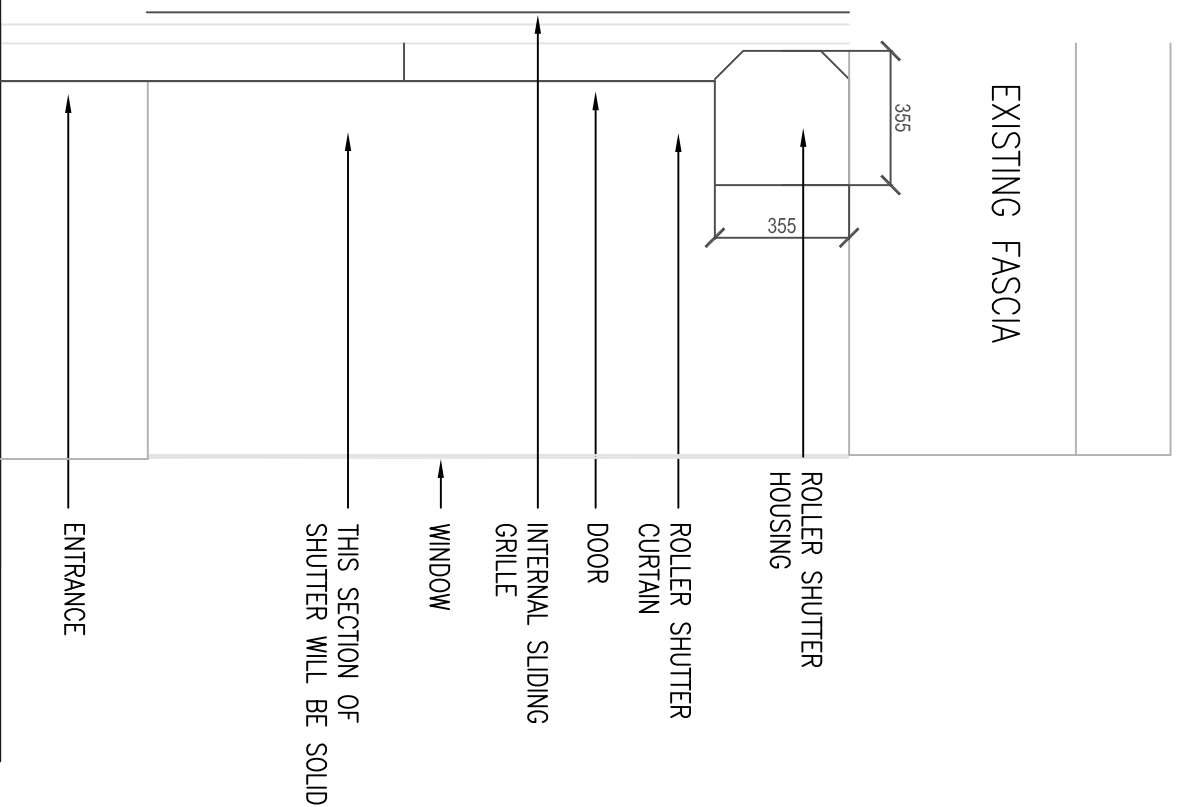






LONDON ROAD

SCALE 1:100

PROPOSED PUNCHED AND GLAZED SHUTTERS AND GRILLES

1 0

SCALE 1:1

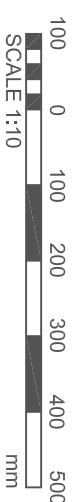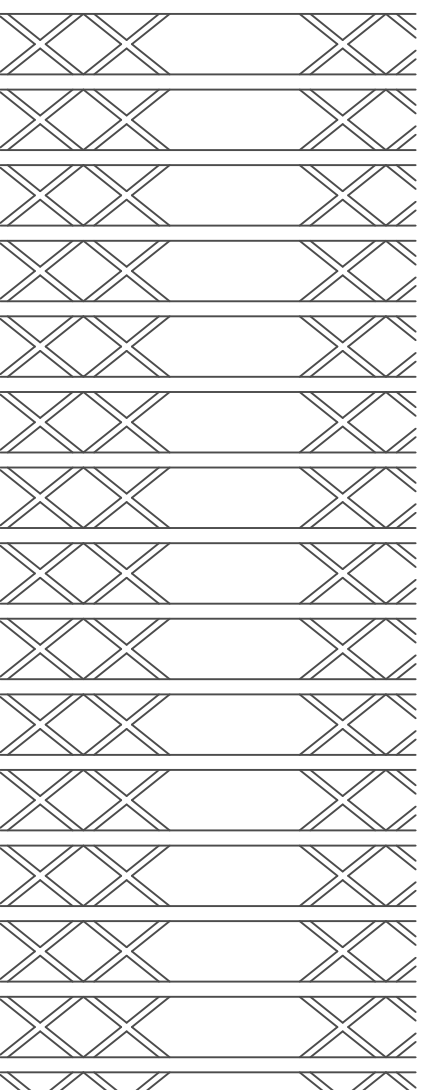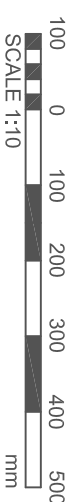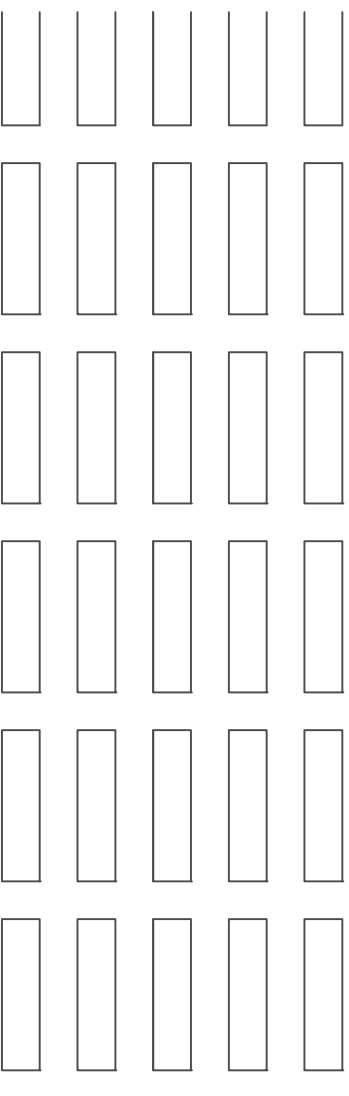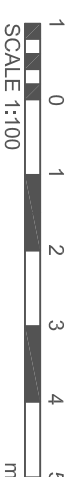

DISCLAIMER NOTES:

- [illegible]

DRAWING NOTES

SIGNIFICANT OR NON-OBVIOUS RISKS AND RISKS WHICH ARE DIFFICULT TO MANAGE ARE IDENTIFIED ON THIS DRAWING USING THE FOLLOWING SYMBOL IDENTIFIED TO THE RIGHT WHEN BRIEF ACCOMPANYING TEXT. FOR FURTHER DETAILS OF THE RISKS IDENTIFIED BY DESIGNERS REFERENCE SHOULD BE MADE TO COM HAZARD REGISTER.



	-			
REV DESCRIPTION	00/00/15	XX	XX	
	DATE	BY	CHK	

ORIGINATOR:

RIDGE

JUPITER COURT
1A DOMINUS WAY
MERIDIAN BUSINESS PARK
LEICESTER, LE19 1RP

TEL: 0116 245 6661
FAX: 01993 815001
WWW.RIDGE.CO.UK

CLIENT

BOOTS UK LIMITED

CONTRACTOR CLIENT

TRIOS

PROJECT:
BTC ROLLER SHUTTER
REPLACEMENT FY17

TITLE: PROPOSED SECTIONAL DRAWING
921 WATERLOOVILLE
LONDON ROAD

DRAWN BY:	KOB	SCALE:	VARIES @ A
CHECKED BY:	EM	DATE:	05/05/2017

STATUS

PLANNING

DRAWING NO.: -						
JOB NO:	ORG:	ZONE:	LEVEL:	TYPE:	ROLE:	NUMBER:
500040	RDG	XX	XX	EL	B	99153