
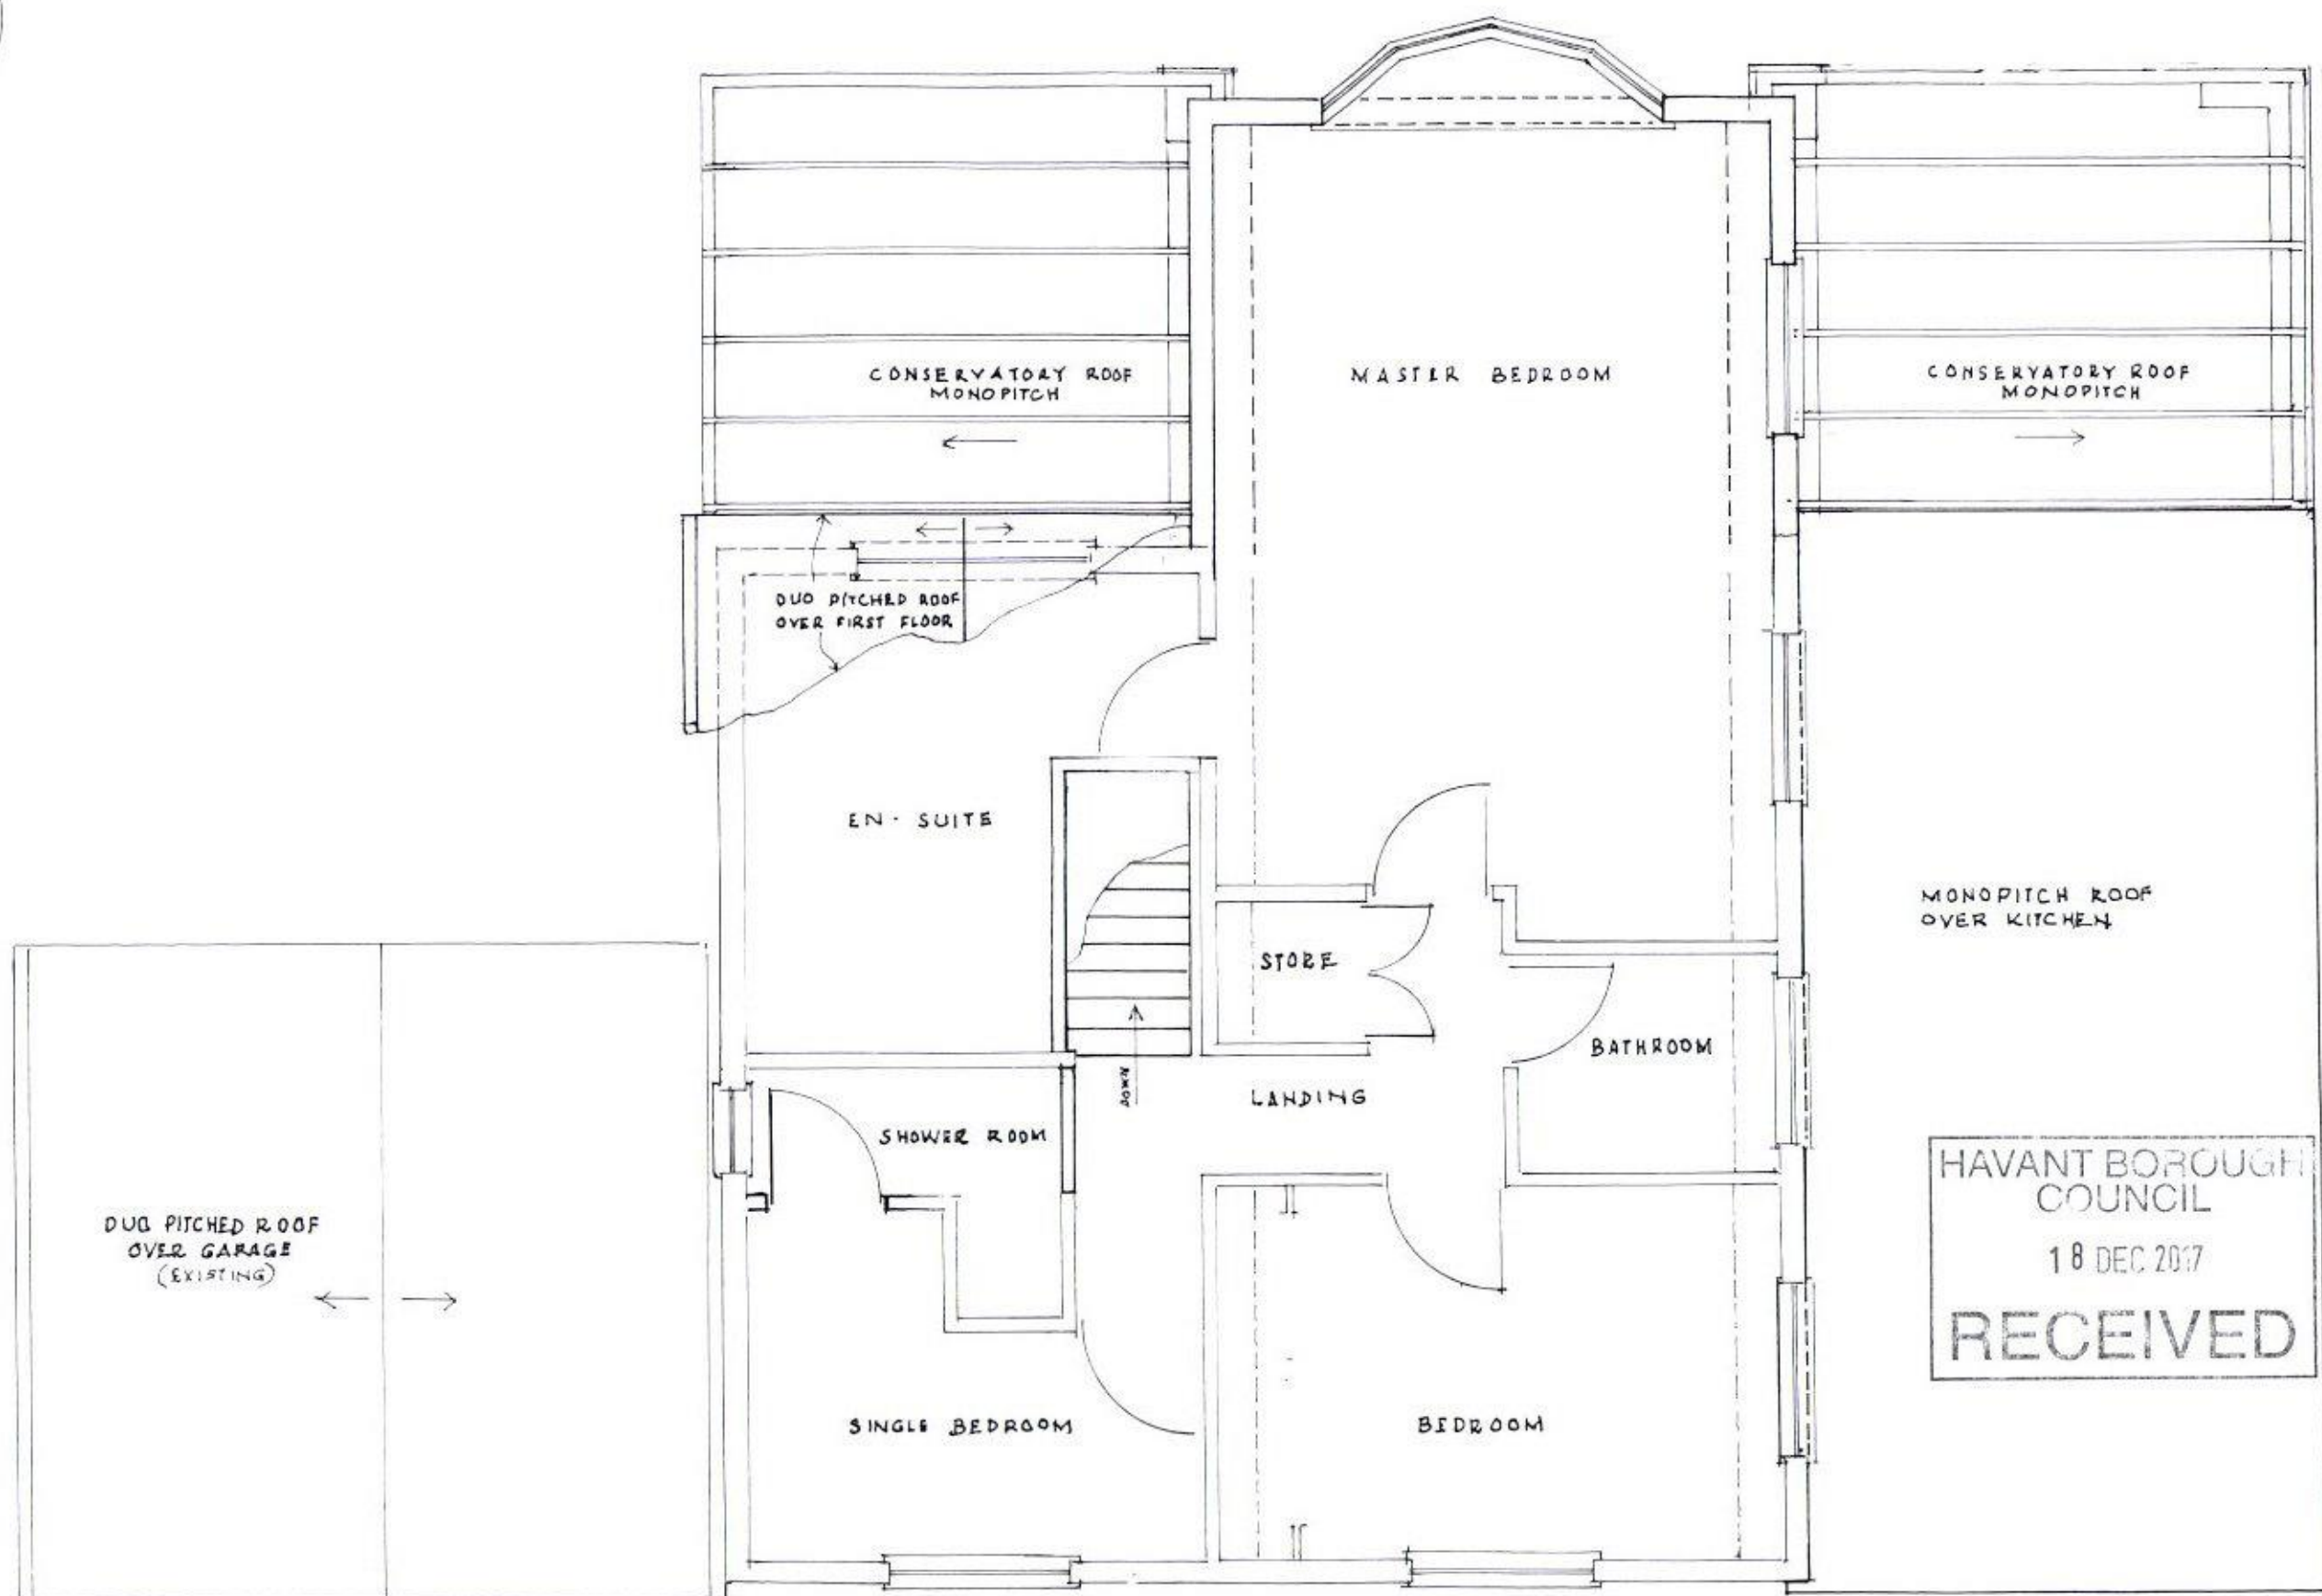


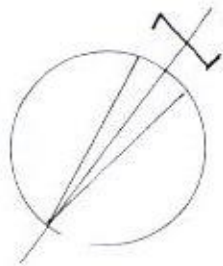

PROPOSED FIRST FLOOR. (1:50)

57 HORNDEN ROAD
EMSWORTH
HAMPSHIRE

PROPOSED
ALTERATIONS

PROPOSED
FIRST
FLOOR

SCALE : 1:50
DATE : DEC 2017

BNG/17/04