
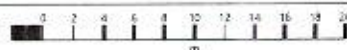


386 London Road

AVANT BOROUGH
COUNCIL

04 DEC 2017

RECEIVED

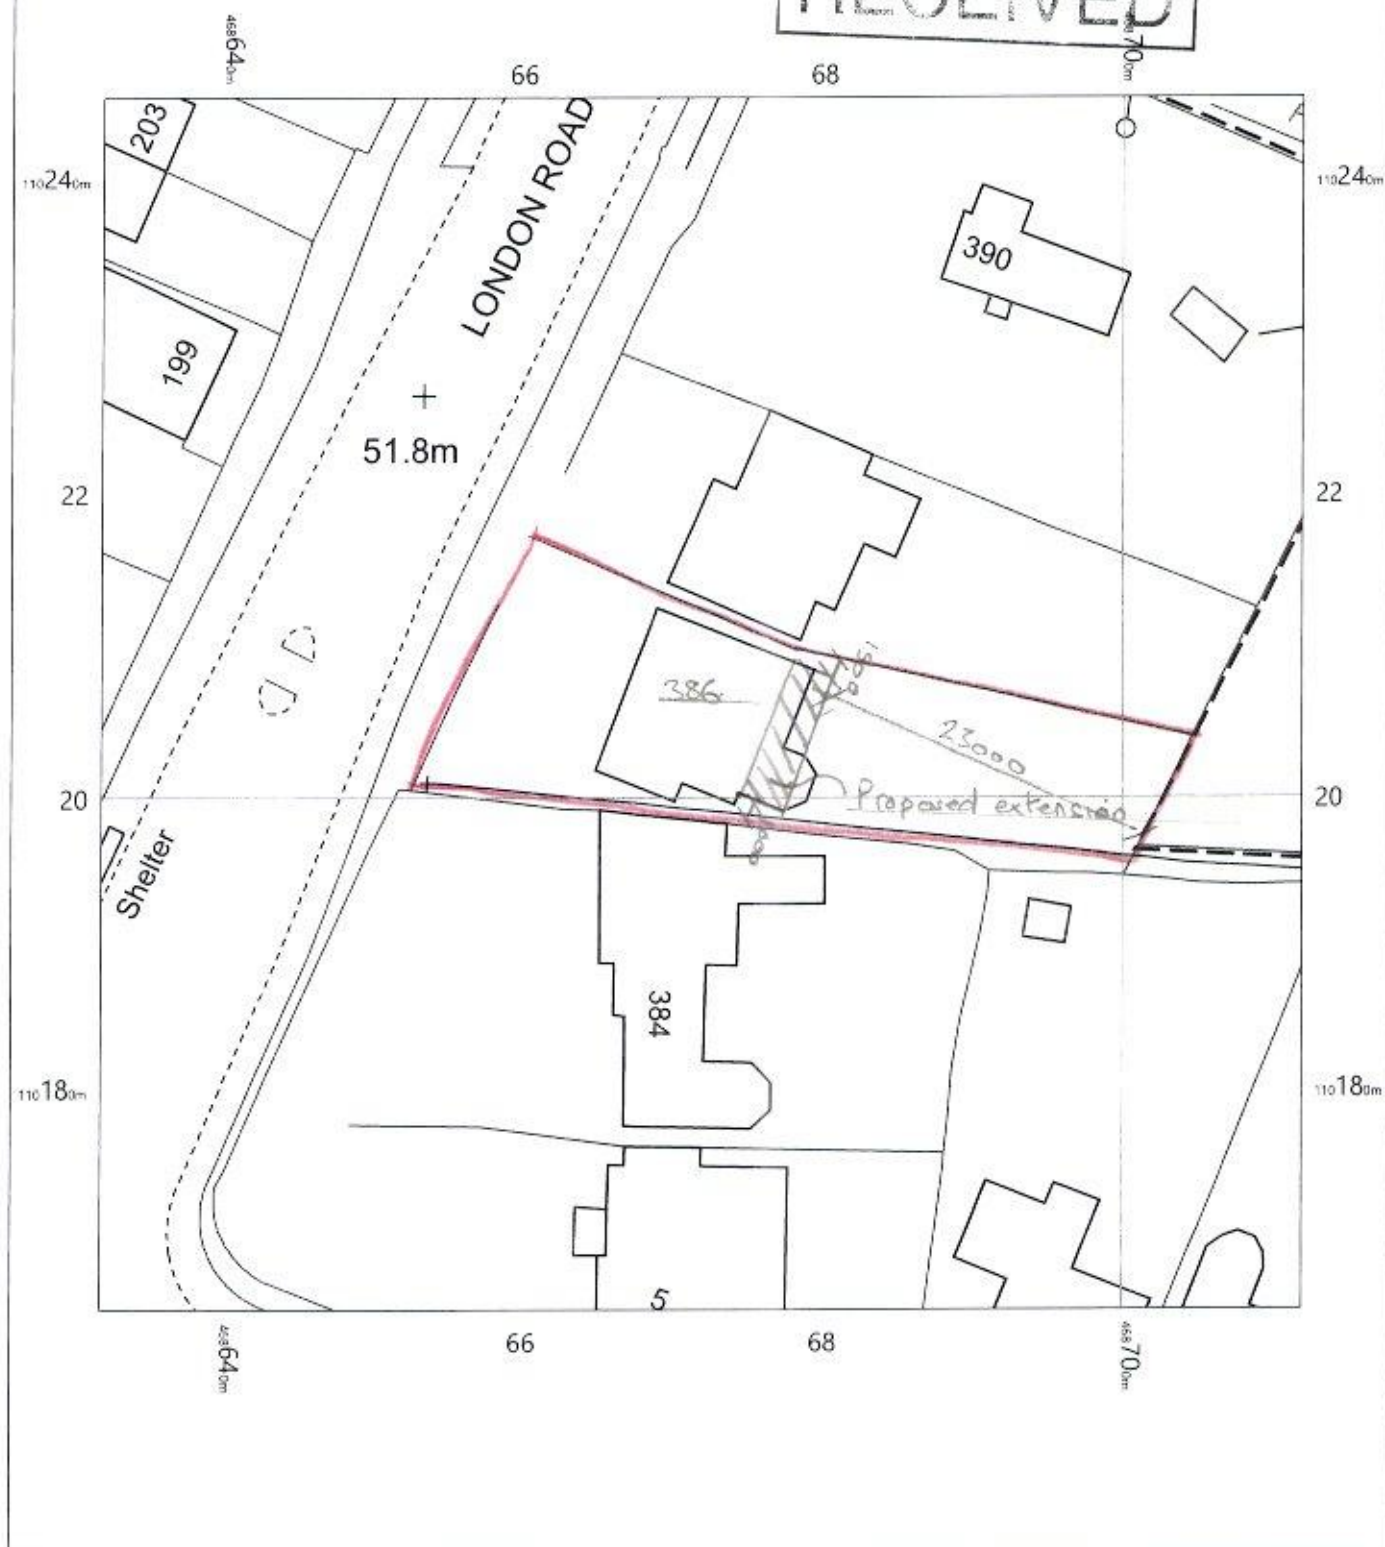


OS MasterMap 1250/2500/10000 scale
Tuesday, November 28, 2017, ID: BLJT-00673287
www.planningapplicationmaps.co.uk

1:500 scale print at A4, Centre: 468672 E, 110206 N

©Crown Copyright Ordnance Survey Licence no: 100051661



RECEIVED

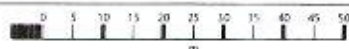

©Crown Copyright Ordnance Survey. Licence no. 100051661