


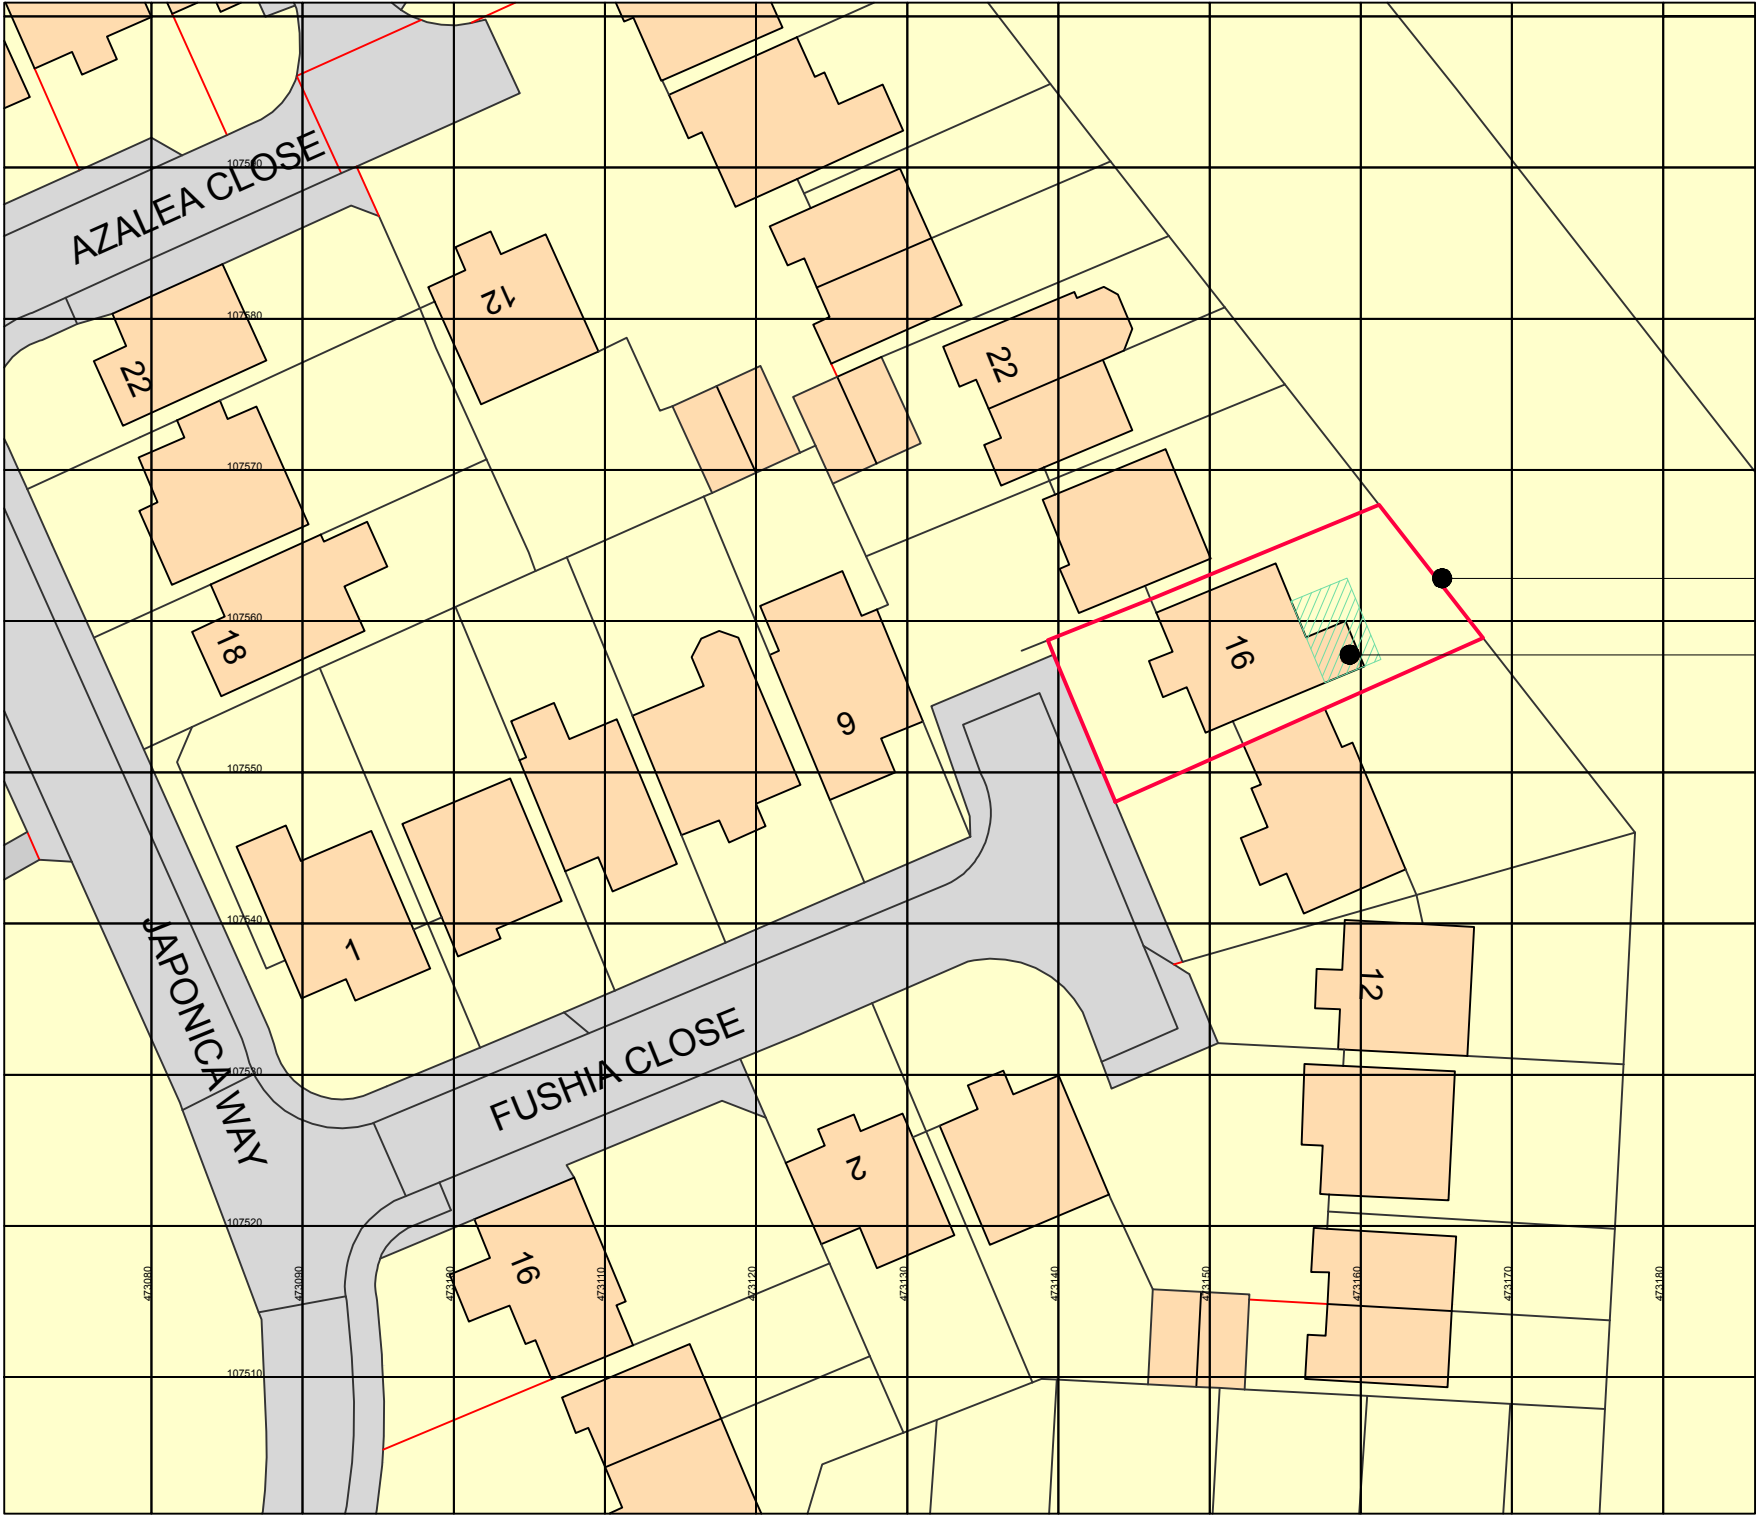


16 Fushia Close - 'Application site'.

Proposed ground floor extension
(solid green hatch)

Ordnance Survey, (c) Crown Copyright 2018. All rights reserved. Licence number 100022432


block plan

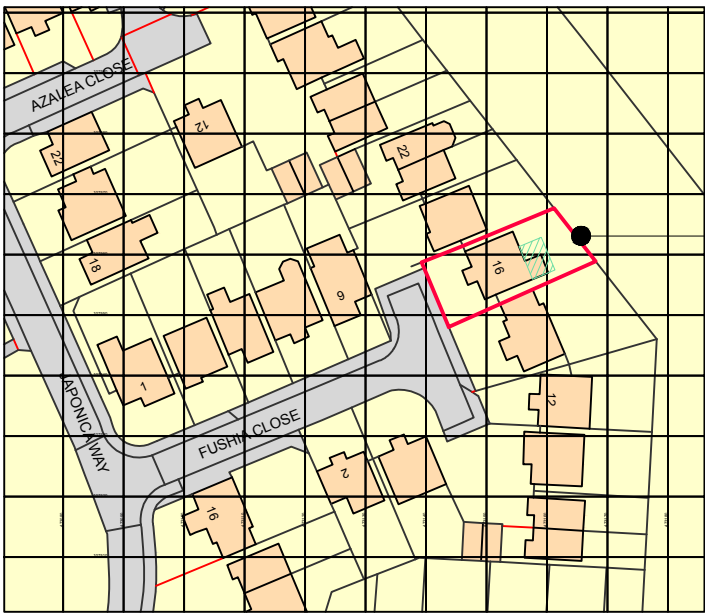

16 Fushia Close - 'Application site'.


Ordnance Survey, (c) Crown Copyright 2018. All rights reserved. Licence number 100022432

location plan

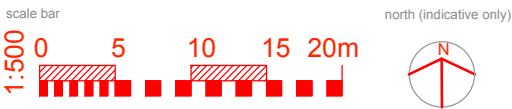

© THE STEVEN BARLOW PARTNERSHIP (UK) 2017

TSBP architecture

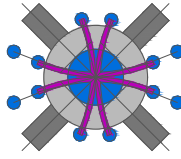

The Steven Barlow Partnership
81 Manor Road Kingston Portsmouth Hampshire PO1 6LB United Kingdom
[+44\(0\)800 756 9776](tel:+44(0)8007569776) info@tsbp-architecture.co.uk www.tsbp-architecture.co.uk
Chartered Institute of Architectural Technologists Registered Practice
Principal: Steven V. Barlow MCIAT

disclaimer
This drawing is protected by copyright of THE STEVEN BARLOW PARTNERSHIP under The Copyright, Designs and Patents Act 1988 and the reproduction or use in any form without prior written consent from THE STEVEN BARLOW PARTNERSHIP will be an infringement of copyright.
Only the original drawing should be relied on. Plans are liable to distortion in transmission to the web. Do not scale off this drawing in any event except for planning application purposes. Figure dimensions must be used if in doubt contact THE STEVEN BARLOW PARTNERSHIP.
Contractor to check and verify all levels, datum's and dimensions on site and shall report any discrepancies or omissions to THE STEVEN BARLOW PARTNERSHIP prior to commencement of work and during construction phase. This drawing is to be read and understood in conjunction with structural, mechanical, electrical and/or any other consultants documentation as may be applicable to the project prior to the commencement of work and its duration.
This drawing including notes has been prepared and produced for the client named for the project detailed and solely for the purposes indicated and is not intended for use by any other person or for any other purpose.

client			
Ms. Stewart and Mr. Stevenson			
project			
Proposed extension/s and alteration works, 16 Fushia Close, Havant. PO9 2FR.			
drawing title			
Block and Location Plans			
date	work stage	project	drawing number
10 JAN 2018			D.0581.001
scale	paper size		
1:500/1:1250	A2		
revision/s			

planning