



9 Deverell Place - 1215.17

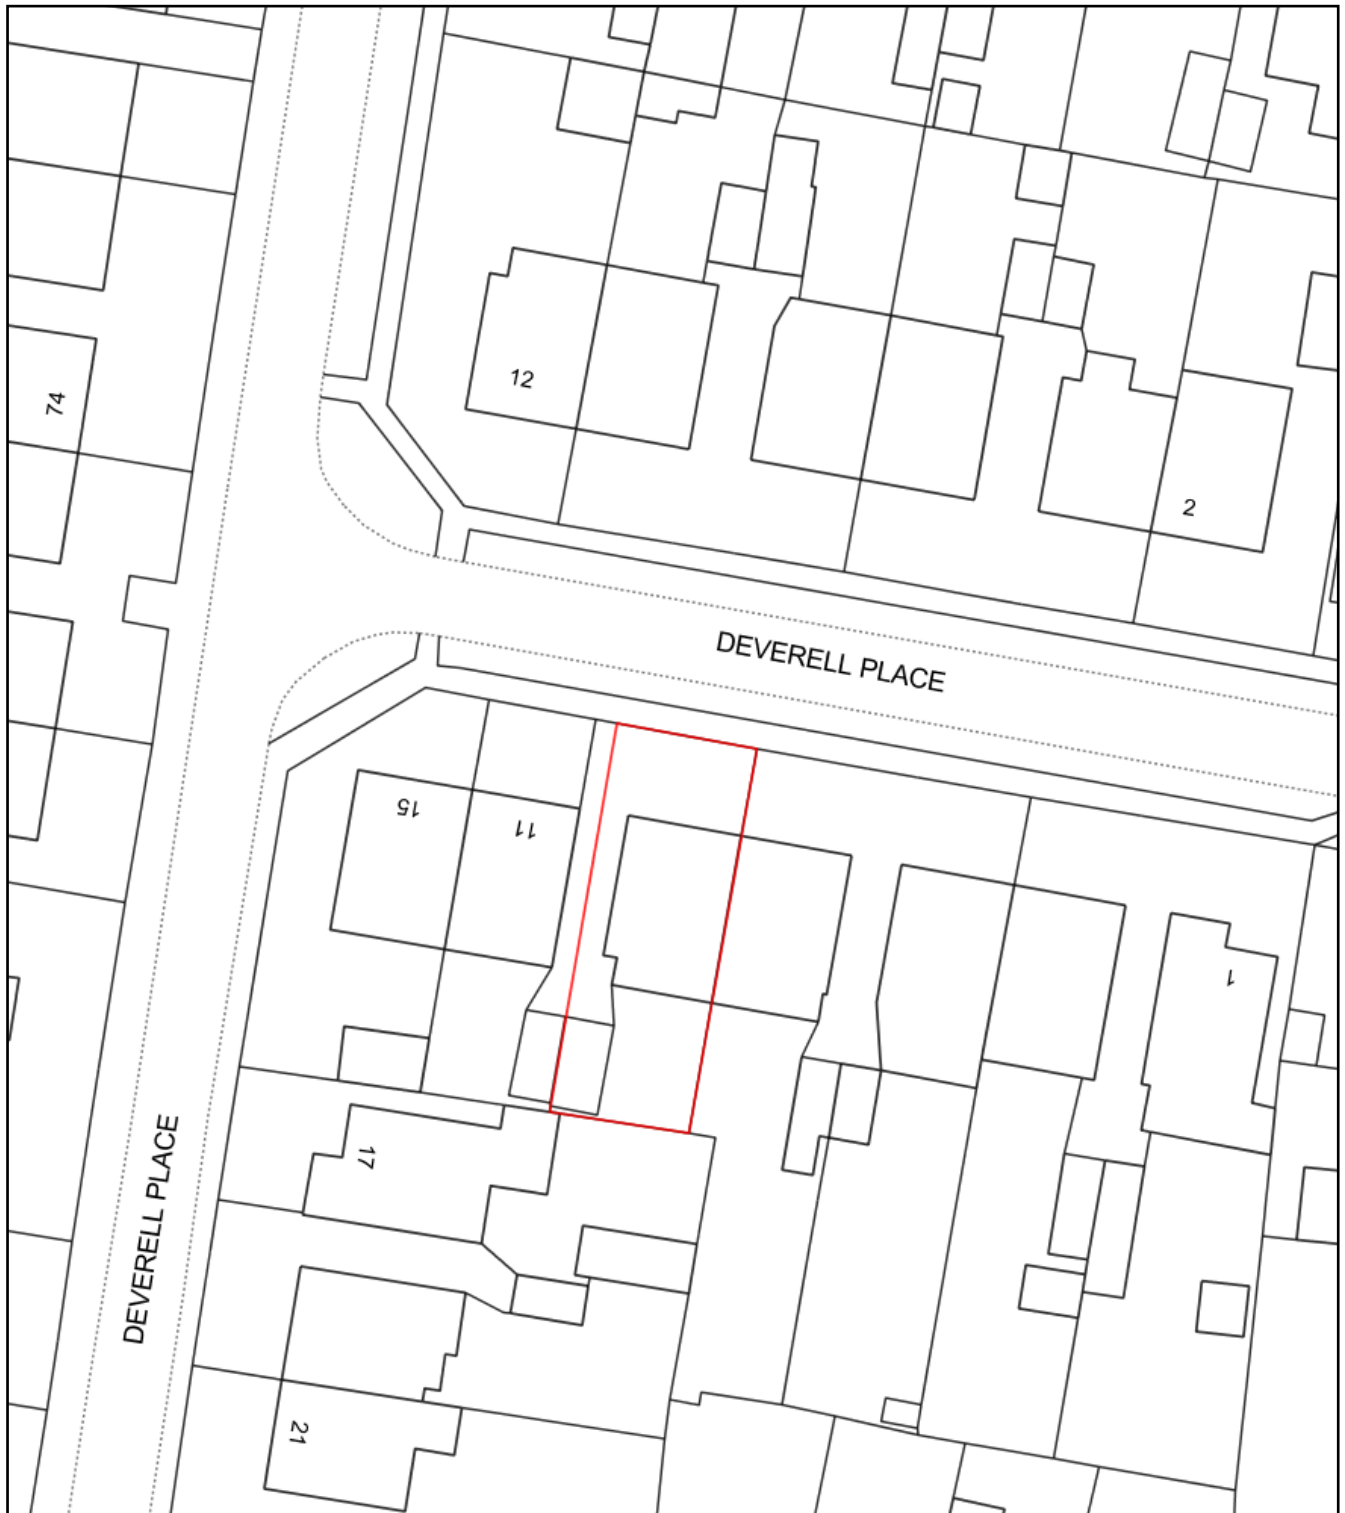

0 20
Metres

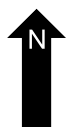

Plan Produced for: Mr Simon Rogers

Date Produced: 15 Nov 2017

Plan Reference Number: TQRQM17319085434358

Scale: 1:500 @ A4