



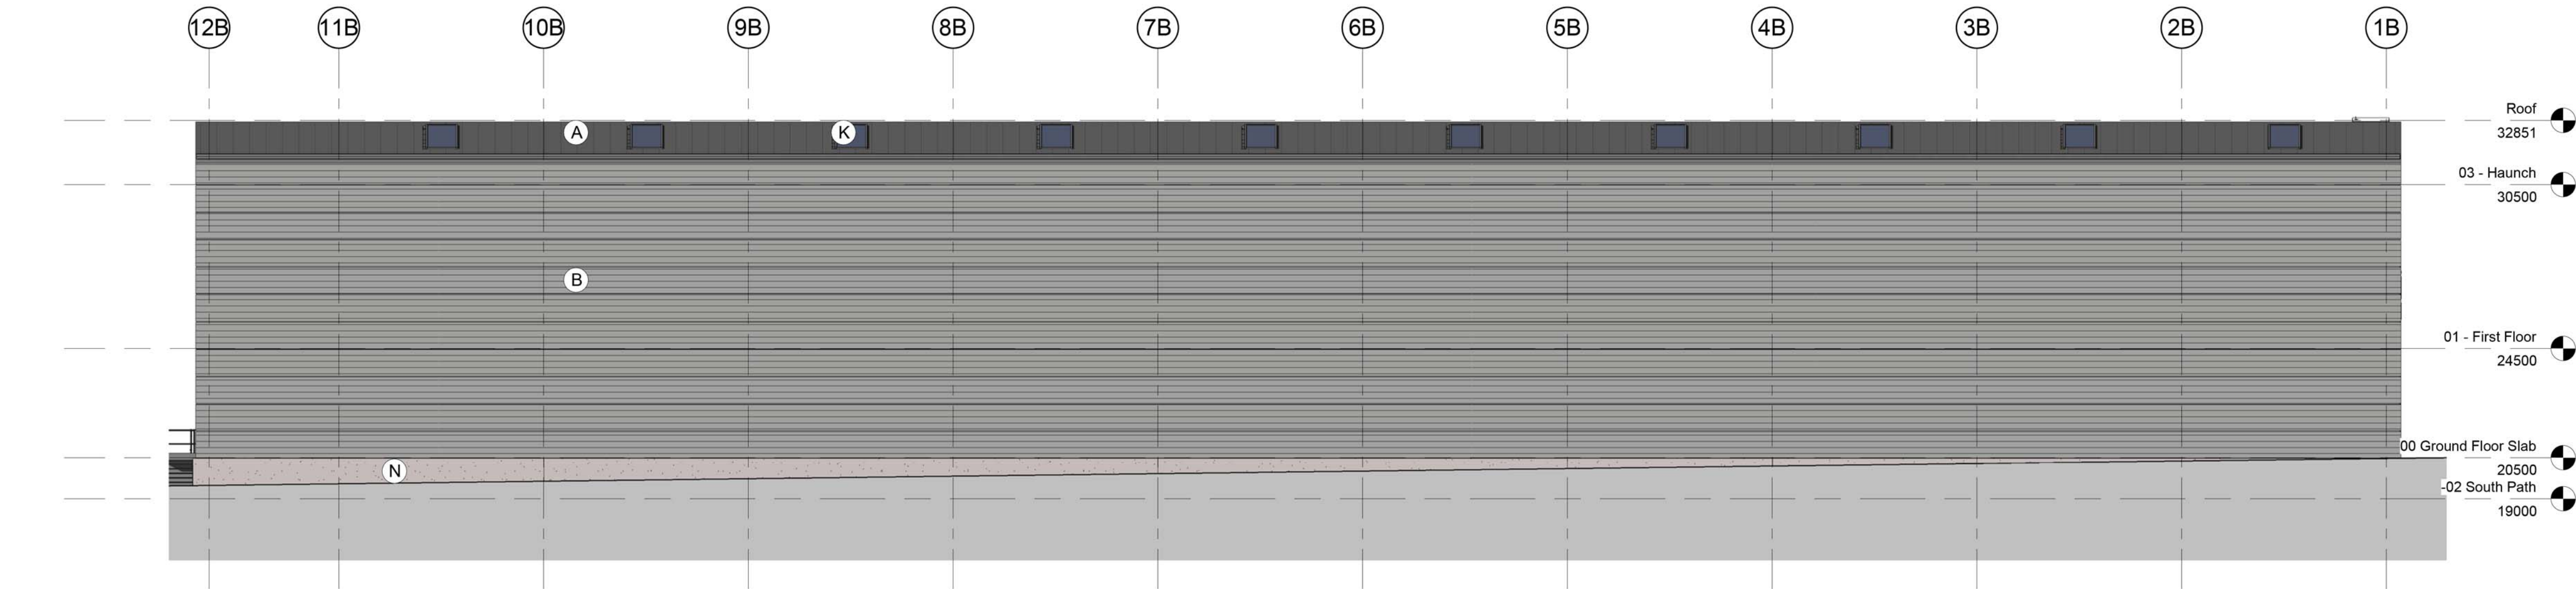

1 East Elevation - GA
1 : 150

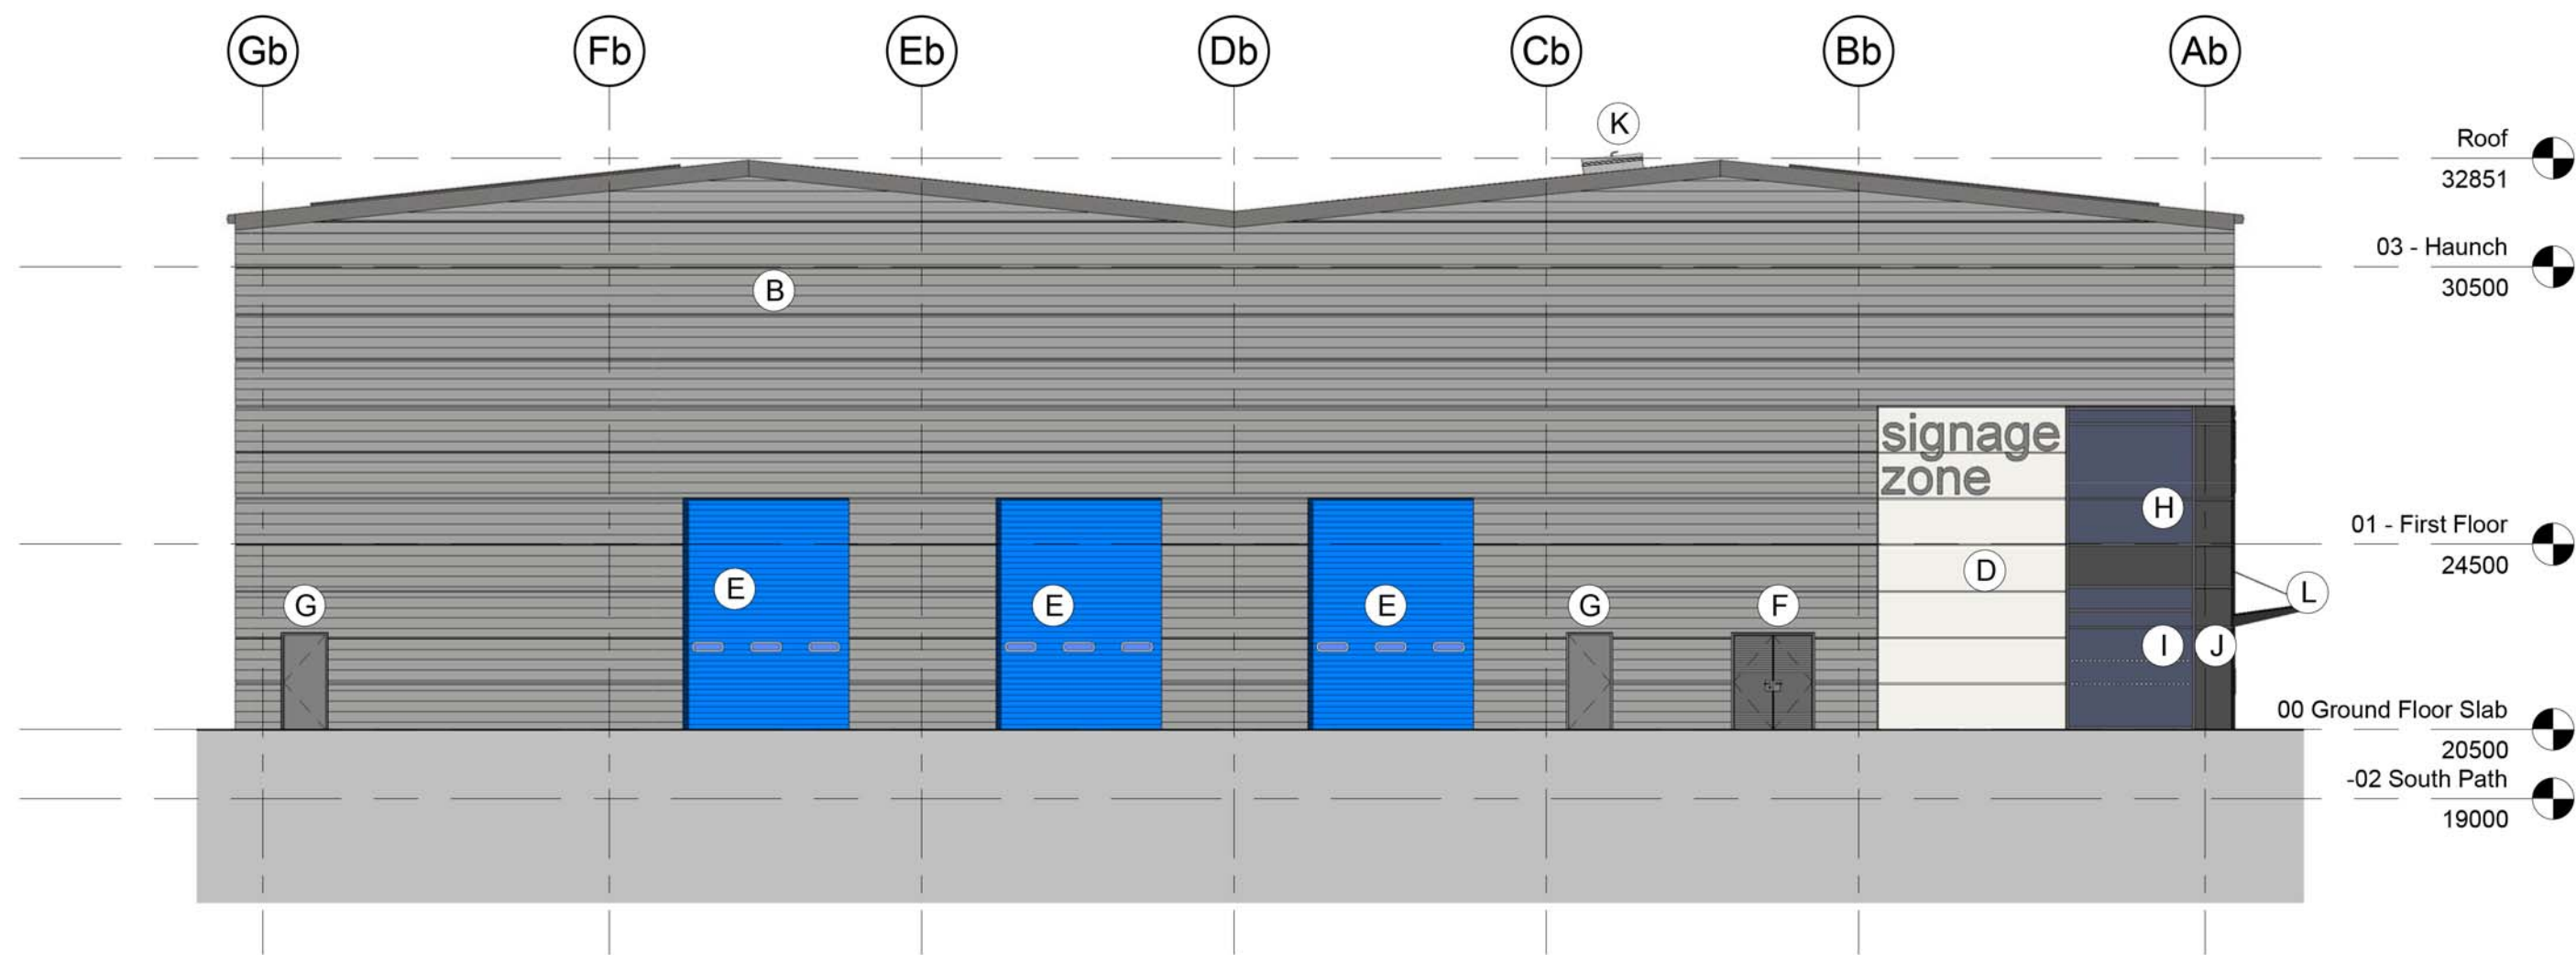

2 North Elevation - GA
1 : 150

Material Legend

- (A) Kingspan KS1000 RW Profiled Composite Roof Cladding
[Goosewing Grey RAL 7038]
- (B) Built Up Curve Wall Profile Cladding System
[White Aluminium RAL 9006]
- (C) Kingspan KS1000 FL AWP Horizontal Cladding
[White Aluminium RAL 9006]
- (D) Kingspan KS1000 FL AWP Horizontal Cladding
[Traffic White RAL 9016]
- (E) Loading Bay Doors
[Cornflower Blue BS 185ES]
- (F) Powder Coated Aluminium Louvre Panel Units
[Grey Aluminium RAL 9007]
- (G) Solid Core Steel Door
[Grey Aluminium RAL 9007]
- (H) PPC Aluminium Cassette Panel/ Curtain Wall
[Anthracite Grey RAL 7016]
- (I) PPC Aluminium Curtain Wall Stick System
[Anthracite Grey RAL 7016]
- (J) Glazed Spandrel 'Lookalike' Panel
[Anthracite Grey RAL 7016]
- (K) Rooflight
- (L) Canopy
- (M) Glazed Entrance Doors
[Anthracite Grey RAL 7016]
- (N) Precast Concrete Retaining Wall

Suitability Code (as defined in BS1192)

Work in Progress (WIP)

S0 - Work In Progress

Shared (Non-Contractual)

S1 - Suitable for Co-ordination
S3 - Suitable for Review & comment
S5 - Not Used
S7 - Suitable for AIM Authorisation

WIP to Published (Non-Contractual)

D1 - Suitable for Costing
D3 - Suitable for Contractor Design

S2 - Suitable for Information
S4 - Suitable for Stage Approval
S6 - Suitable for PIM Authorisation


Published Documentation (Contractual)

A1, A2, A3, Etc - Approved and accepted as stage complete
B1, B2, B3, Etc - Partially signed off with minor comments from the Client

Published for AIM Acceptance

CR - As Construction Record Documentation

P9	DB	230318	AR	PLANNING SUBMISSION
P8	DB	140318	AR	This drawing supersedes all previous issued iterations related to Z3 (Zone 3) see drawing schedule for previous issue number. BEP implemented.
P7	DB	120318	AR	Position revised, materials updated
P6	AR	010318	AR	Revised building height
P5	DB	130218	AR	General Revision
P4	AJR	010218	SL	General Revision
P3	AJR	120118	SL	Dock Levellers shown
P2	AJR	090118	SL	Plot 3B Elevations revised and issued for comment
P1	AJR	040118	SL	Plot 3B Elevations revised and issued for comment
rev	by	chd	date	description

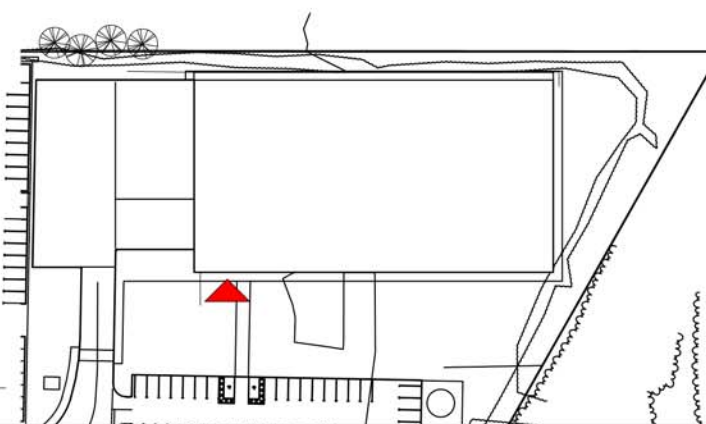

project Dunsbury Park - Plot 3B

title Elevations - GA - Sheet 1 of 2

scale	As indicated @	drawn	DB	BAM job no.	4330	purpose of issue	PLANNING
date	03/08/18	checked	SL	rev	S4		
project code	DHF-	originator	BMD-	volume	Z3BXX-DR-A-	role	number
drg / doc ref					12051	rev	P9