



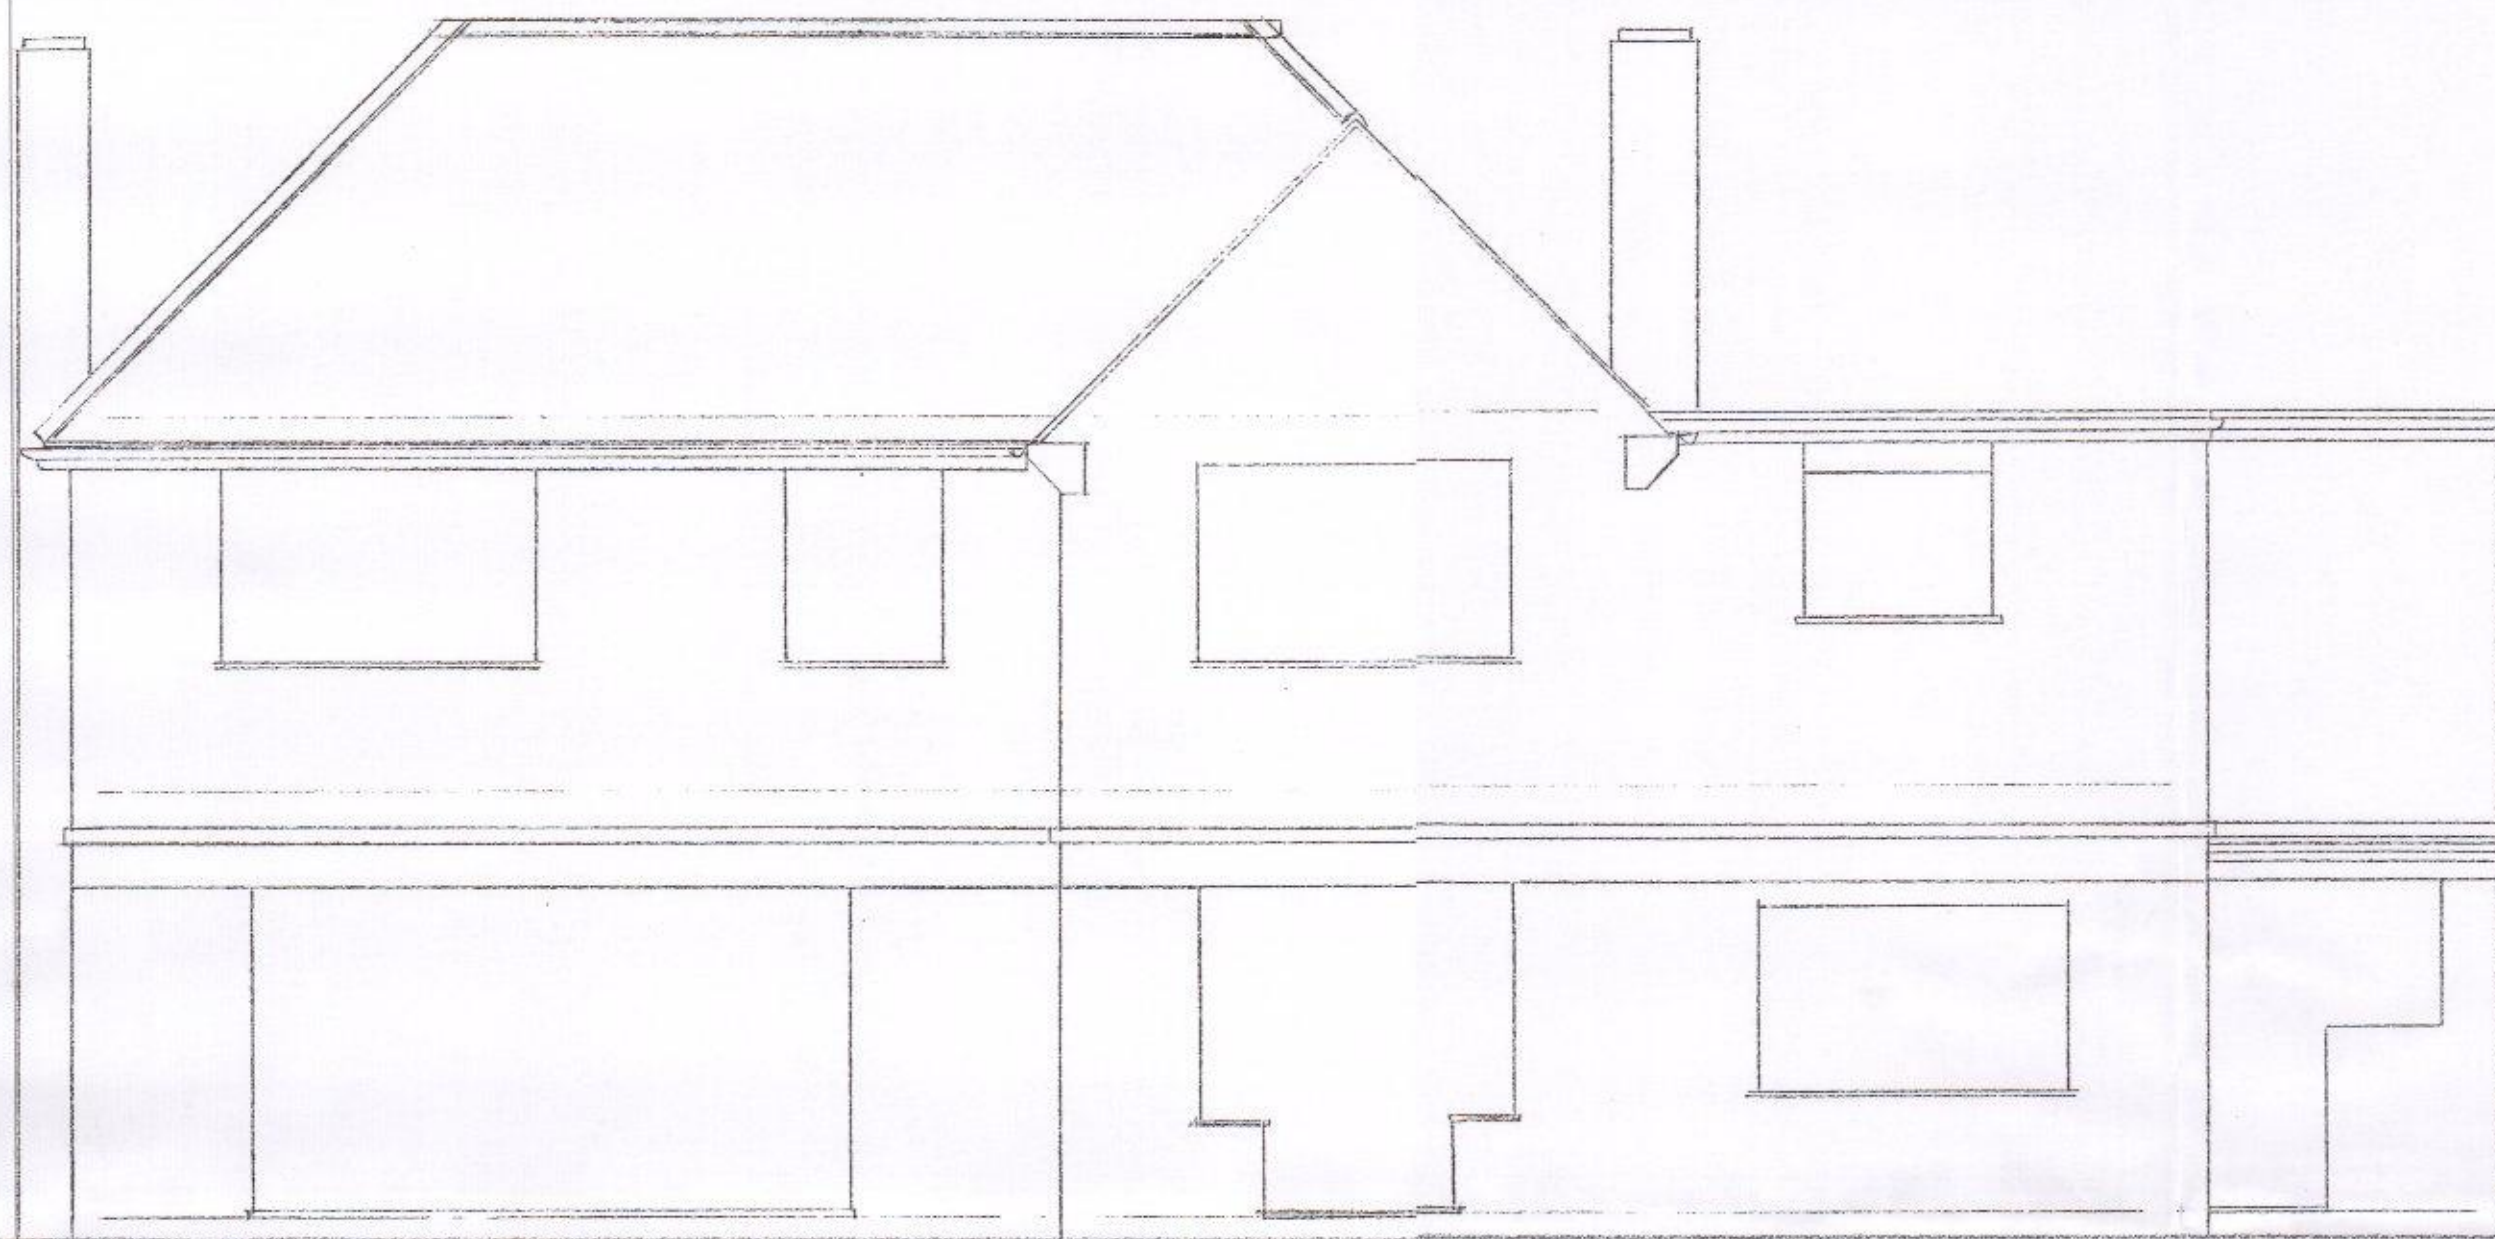

SOUTH ELEVATION

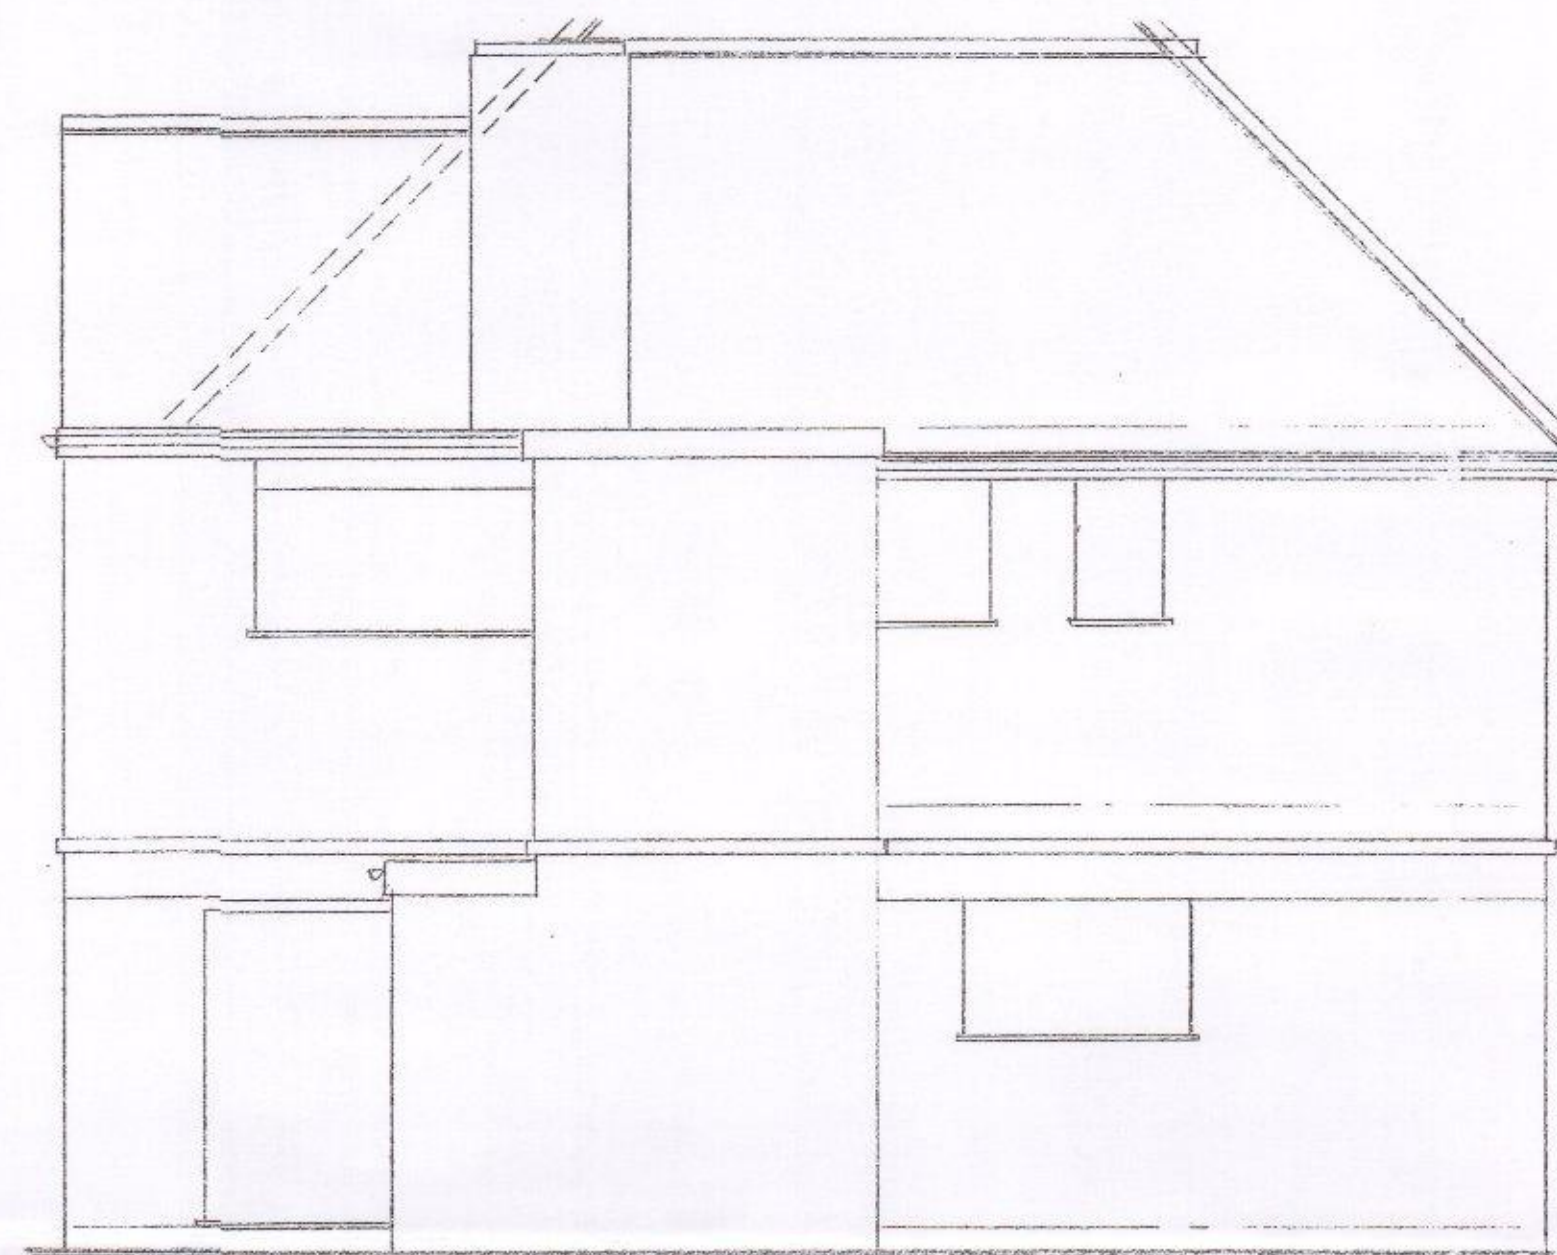

EAST ELEVATION

REV A
VESTIBULE FRAME SHOWN SOUTH ELEV. (25/10/17)
GROUND FLOOR

MR N. BROWN

24 CASTLE AVE
WARELINGTON
HAVANT
PO9 2RY

EXISTING SOUTH & EAST
ELEVATIONS

David Niven Design Ltd

Architectural Services and Structural Engineering

David Niven - Director

74 Westbourne Ave

Emsworth

Hampshire

PO10 7QU

01243 330070

davidnivedesign@gmail.com



Check professional.com



1:50 SEPT '17 16/1129/4