
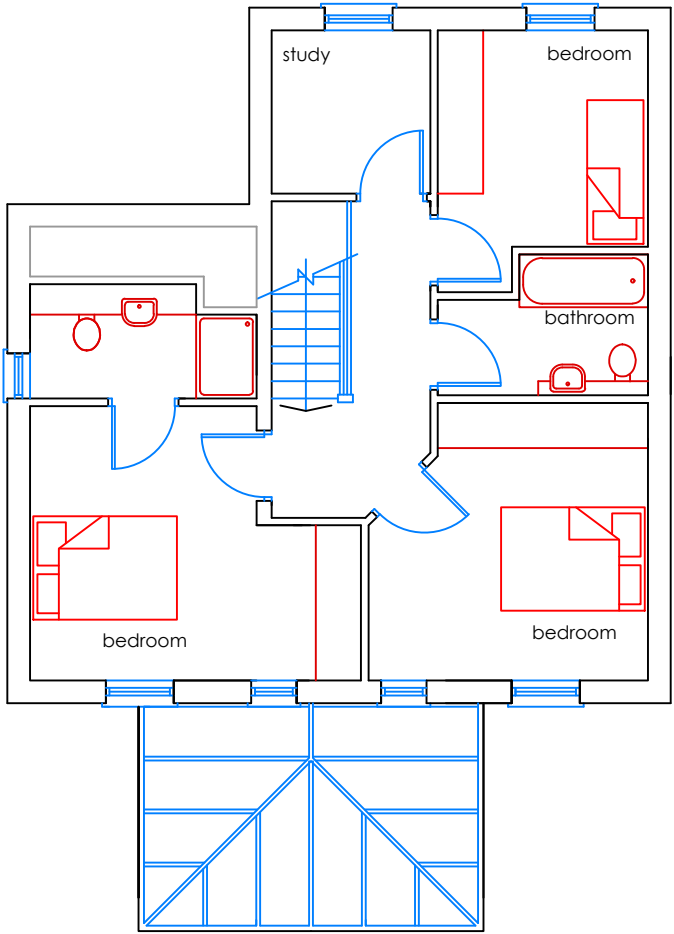
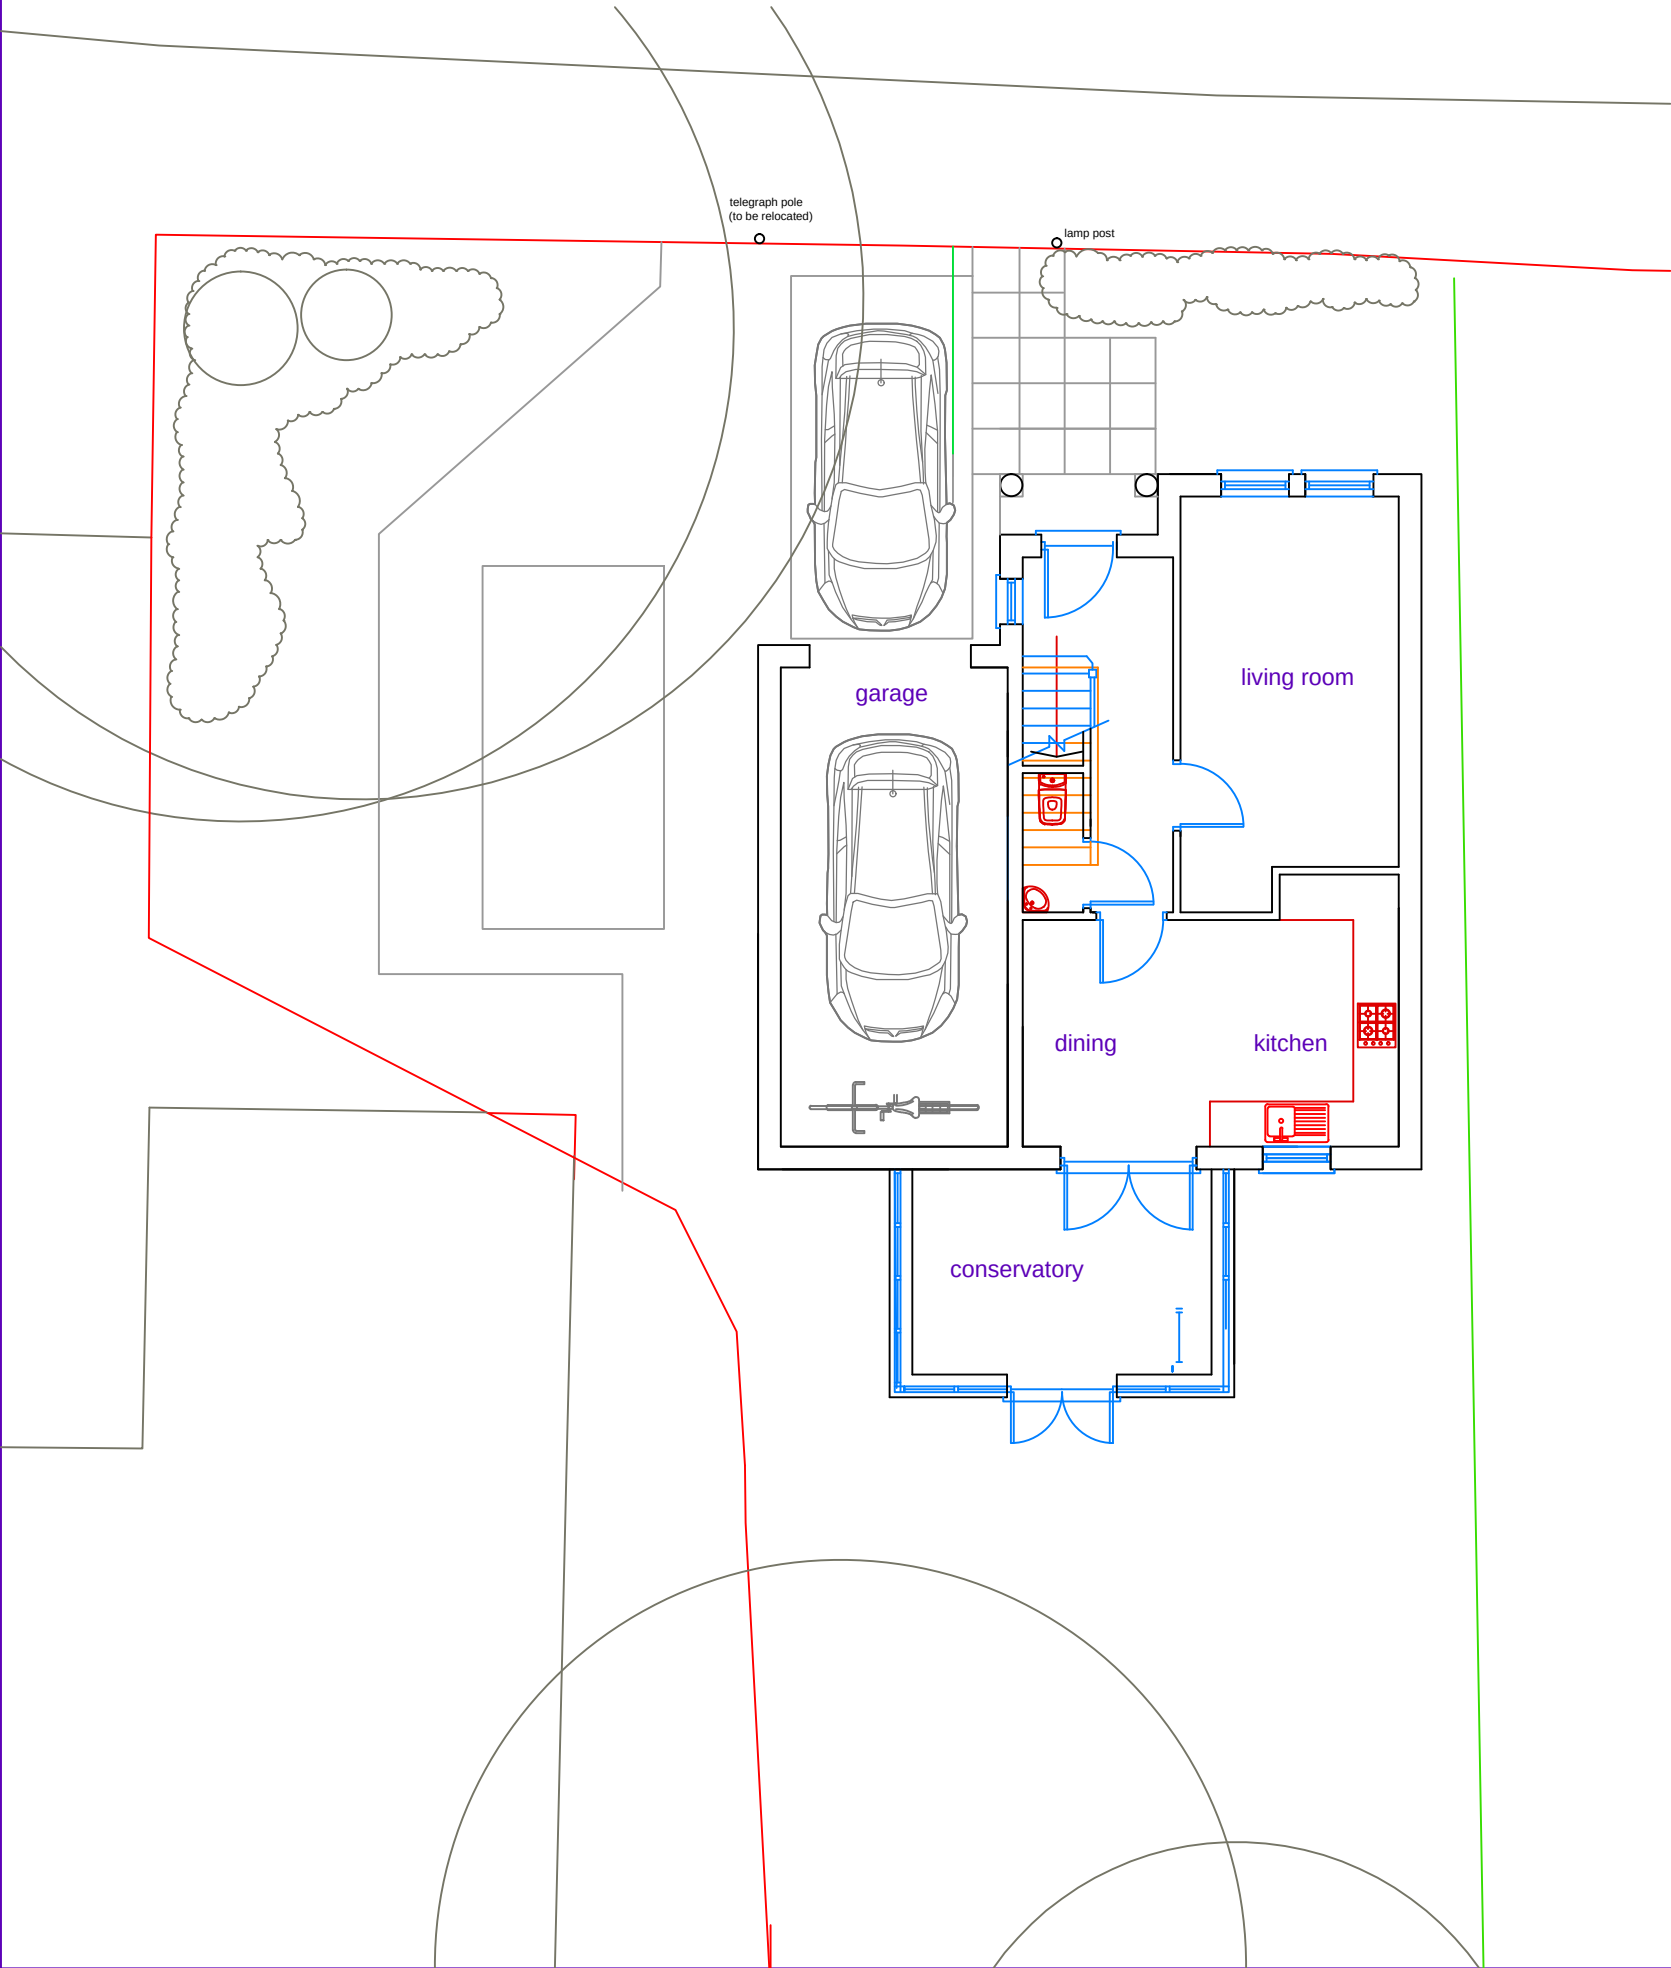


Proposed Plans

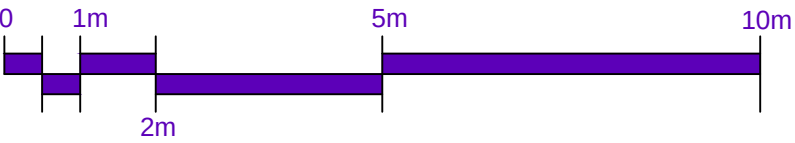

This drawing is the copyright of Tomes Architects and may not be copied, altered, or reproduced in any way, or be passed to a third party without our written authority.

All dimensions are to be checked on site before commencing work. Any discrepancies should be reported to the project manager immediately.

rev A 11/09/17 House repositioned

tomesarchitects
architecture + project management

the old rectory, 108 london road, widley, hampshire, po7 5aa
tel: 023 9309 2307 email: info@tomesarchitects.co.uk

project	New House 108 London Road	date	03 Sept 17
drawing	Proposed Plans	scale	1:100@A3
drawing no.	C3260-03	revision	A