
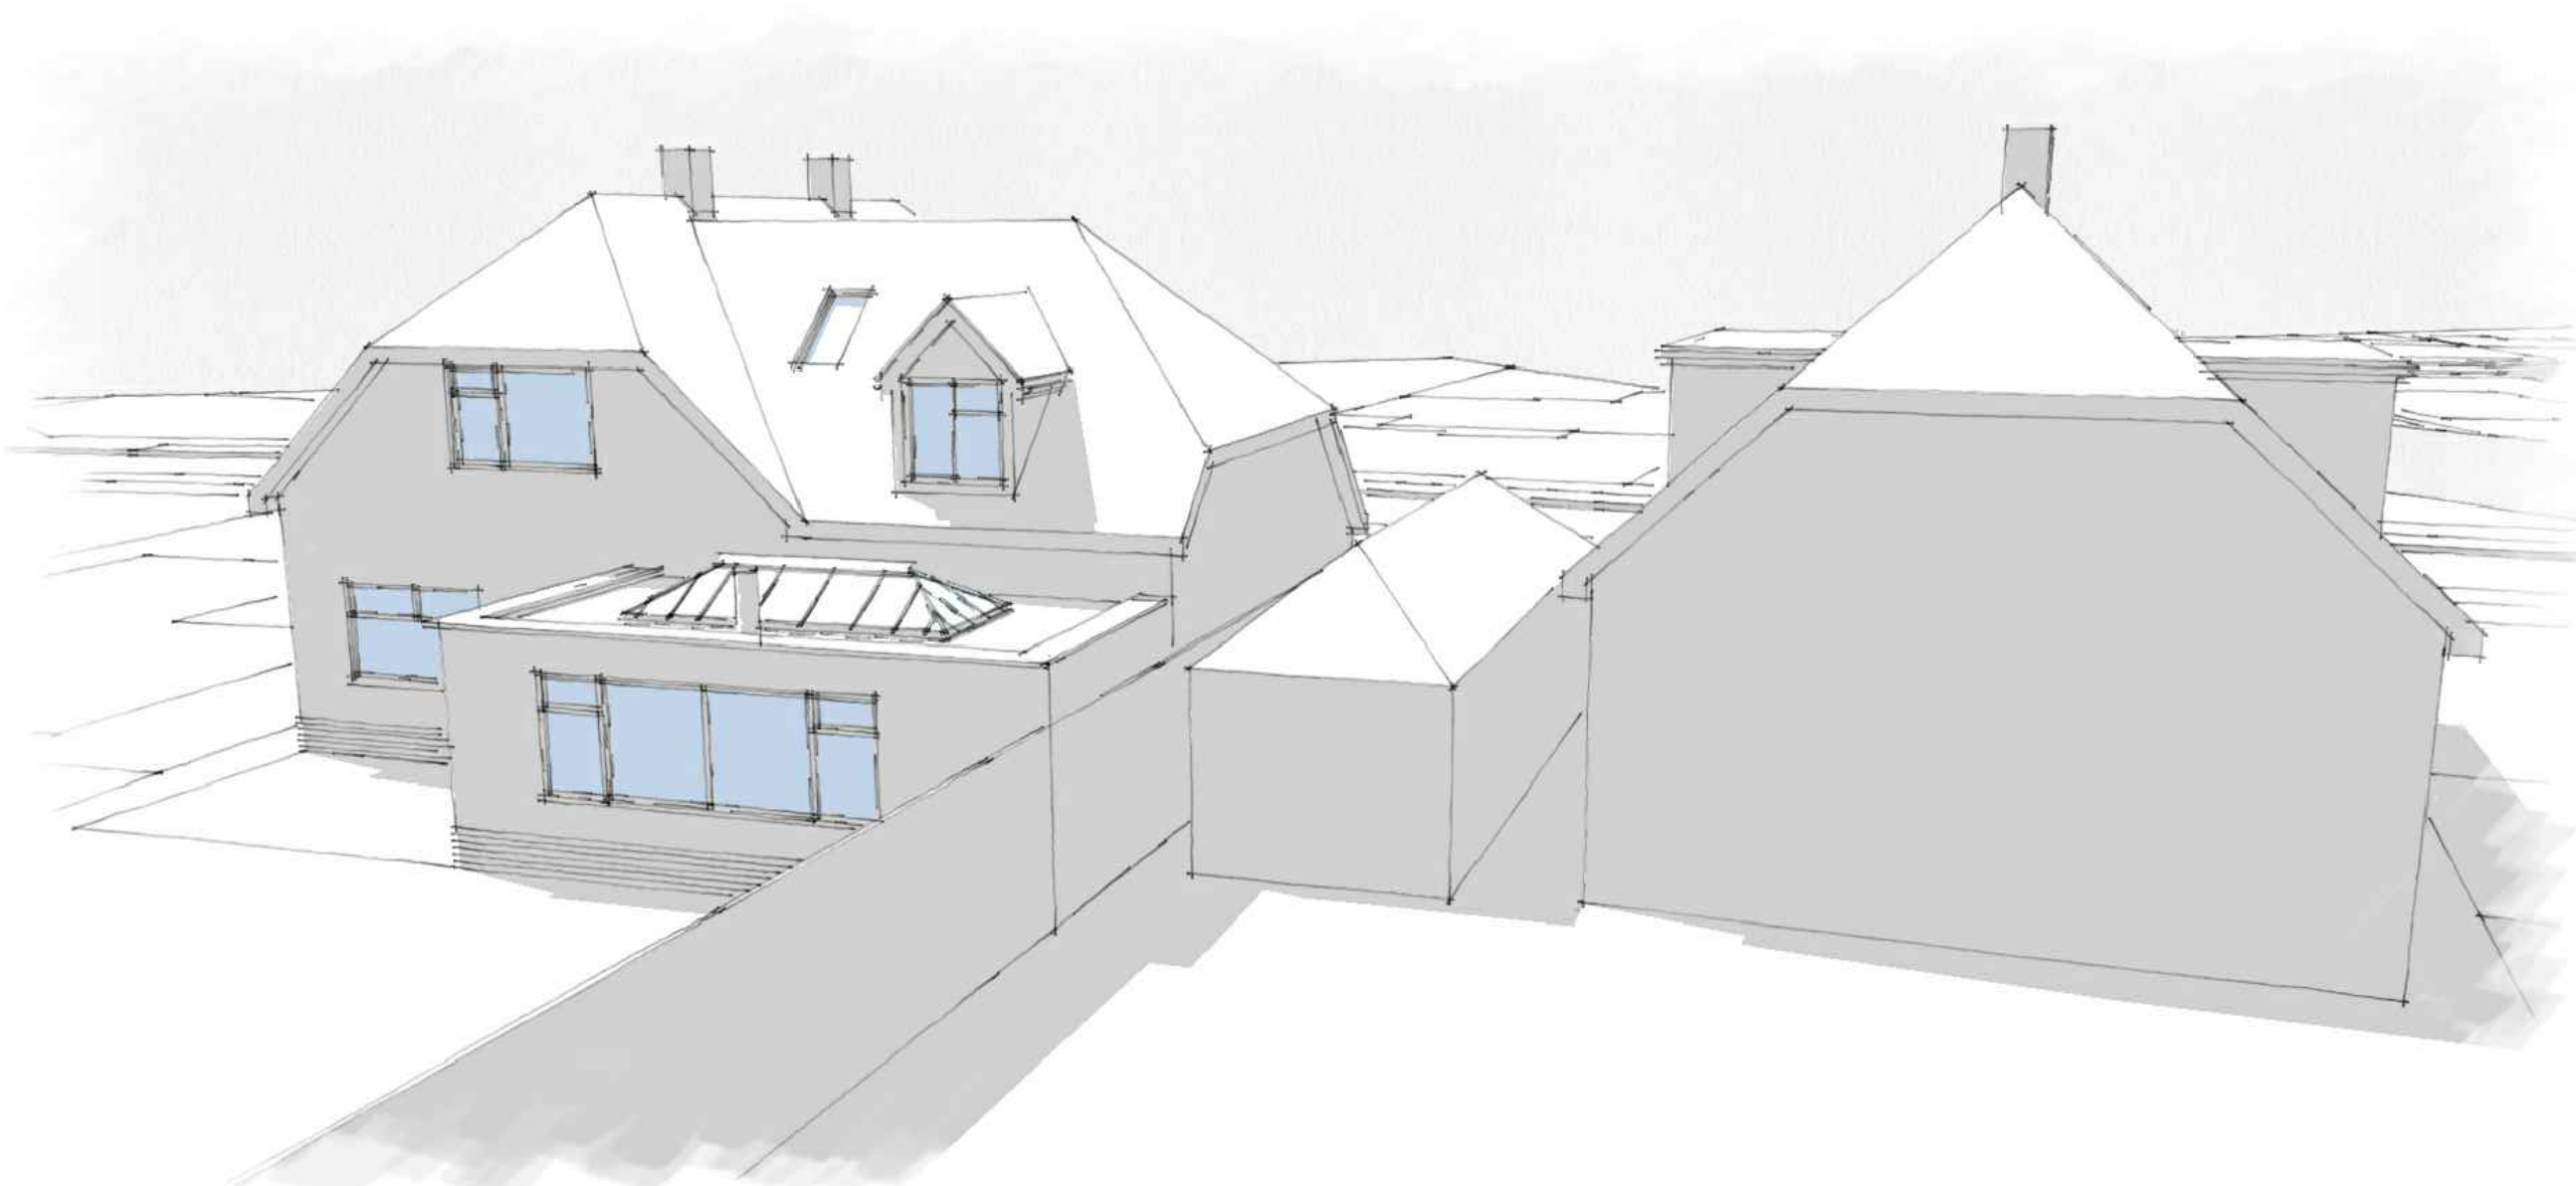


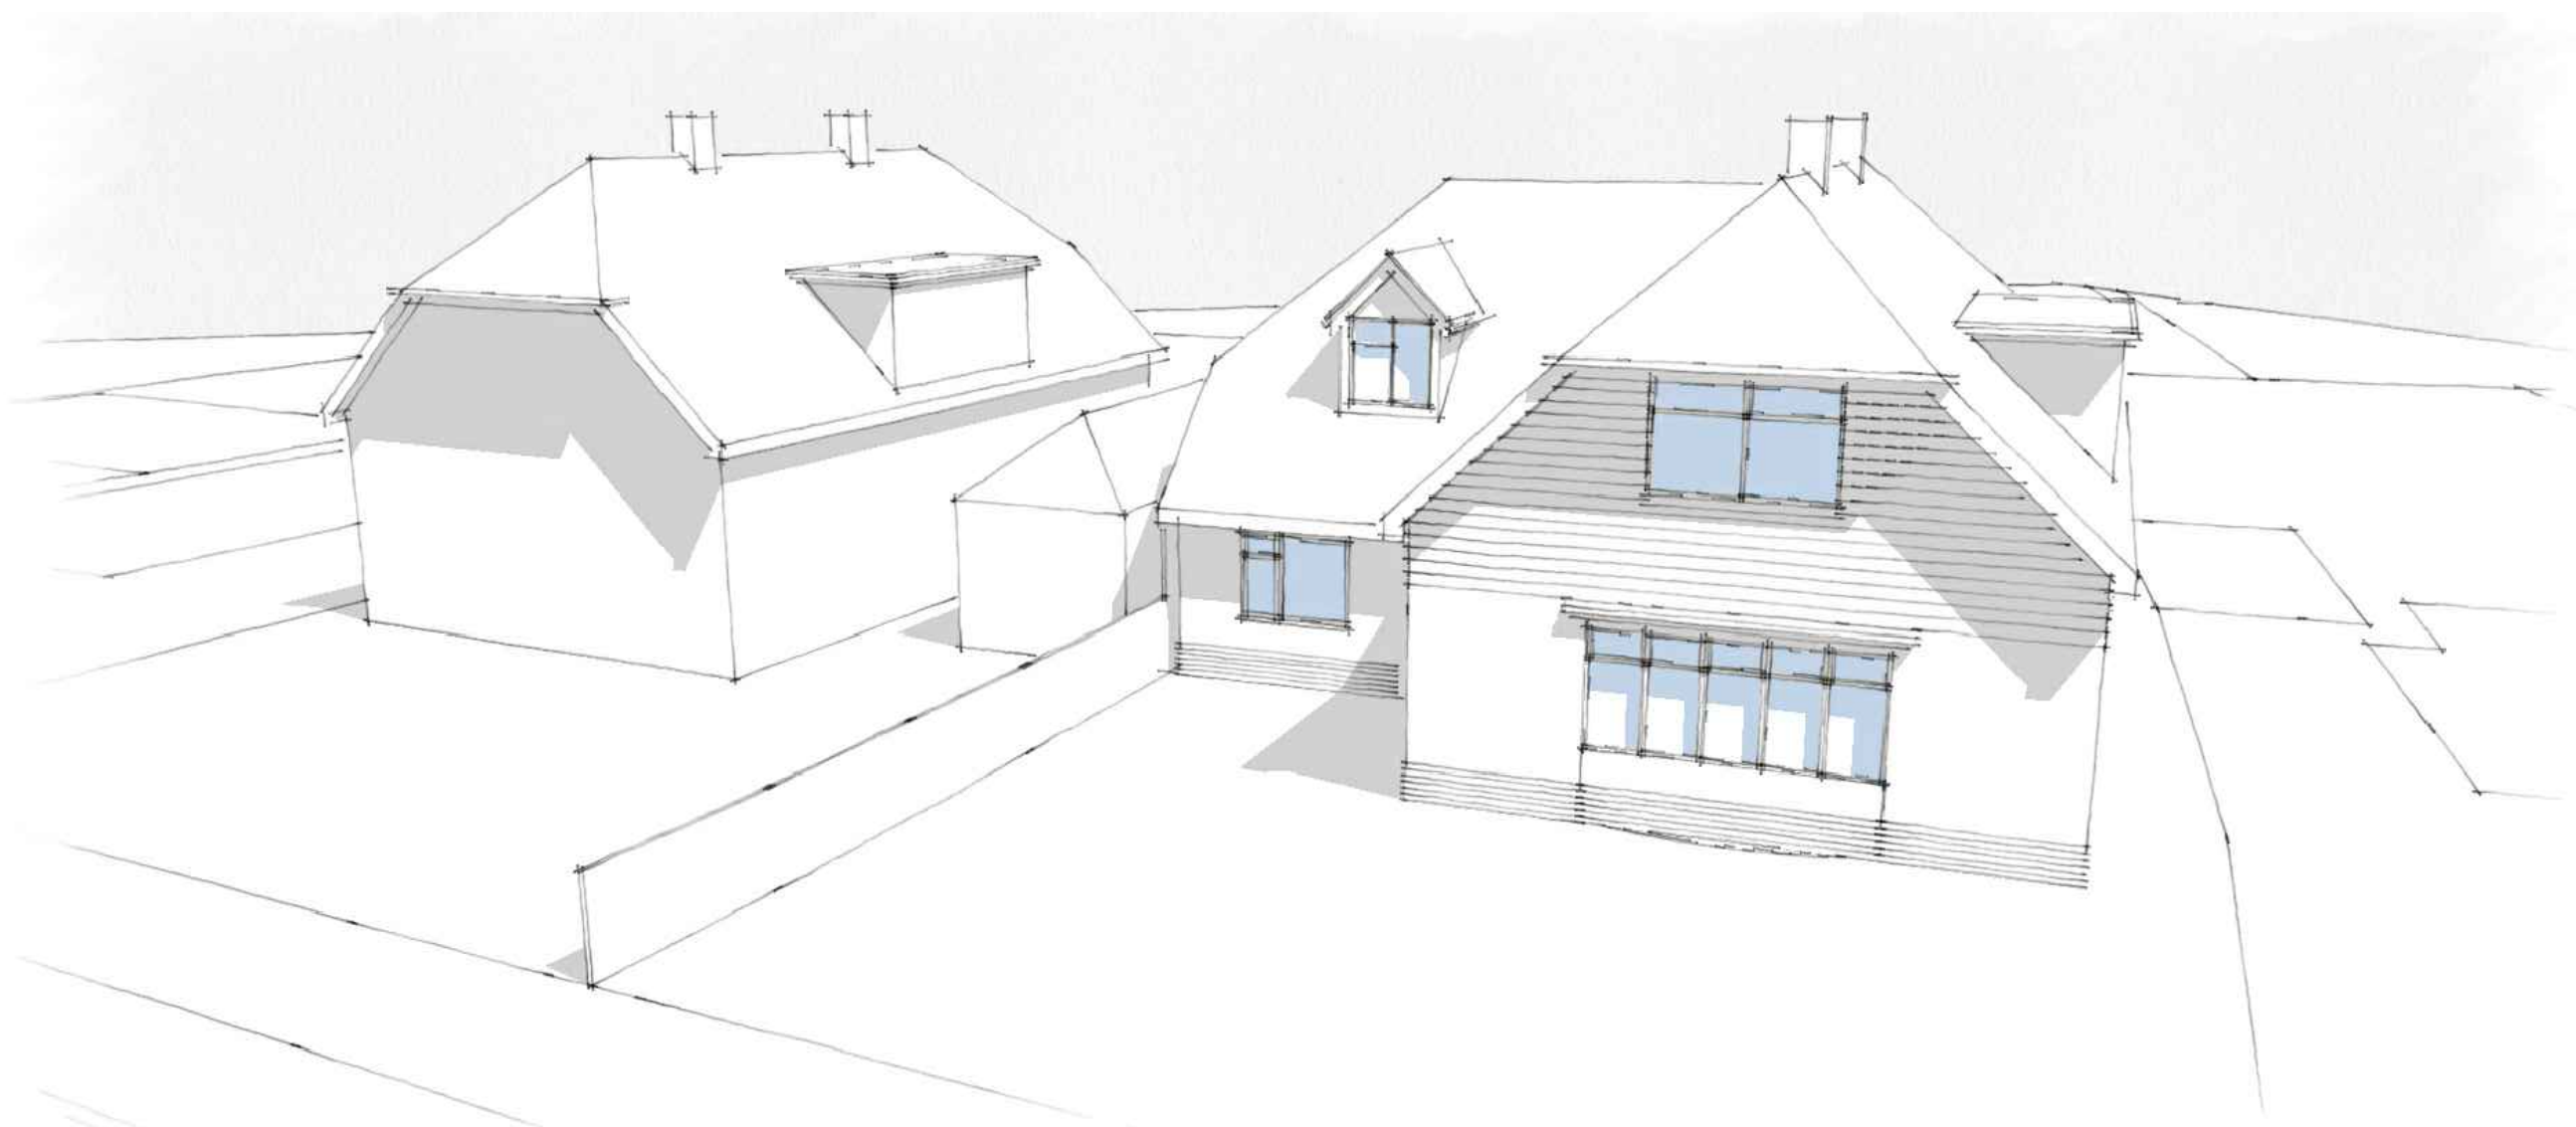

client

revision	notes	date	drawn	check

hrp
architects

email: info@hrp-architects.com
website: hrp-architects.com

project	24 Cavendish Drive Waterlooville		
detail	Proposed Perspectives		
drawn	ACE	checked	
date	June 2017	status	Planning
a1 scale	a3 scale	8689 14	rev
as shown			