


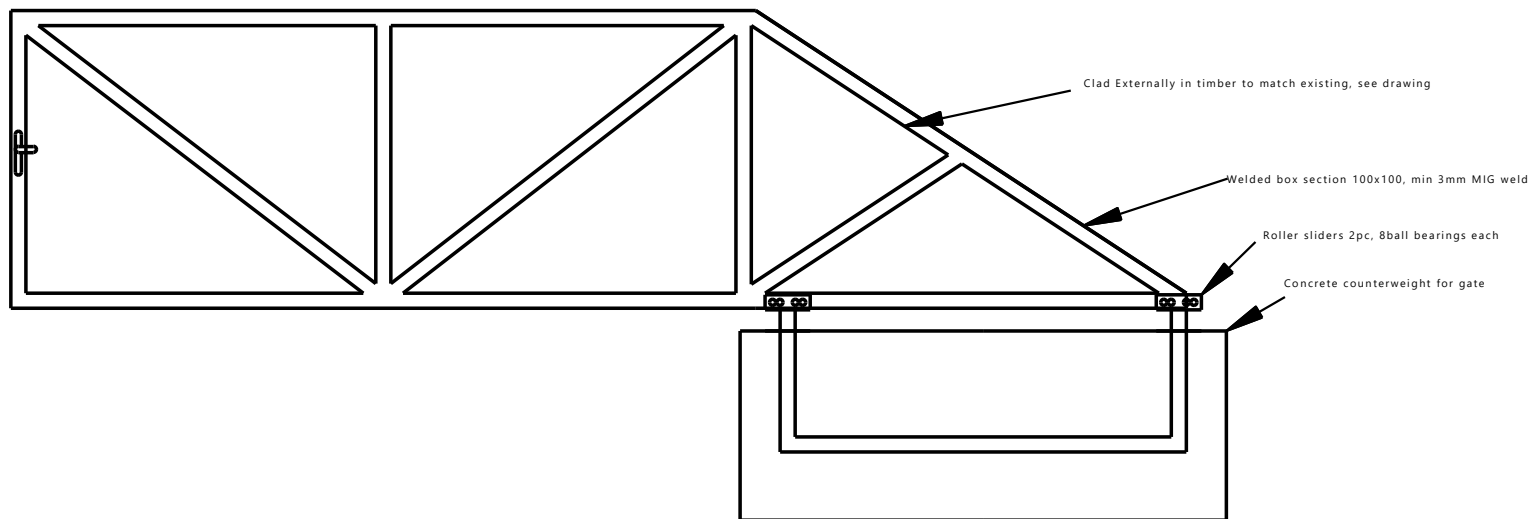

Scale 1:50	Drawing No. JB/4
15 Sutton Close	
Proposed Sliding Gate	
1 May 2018	J Borowski