


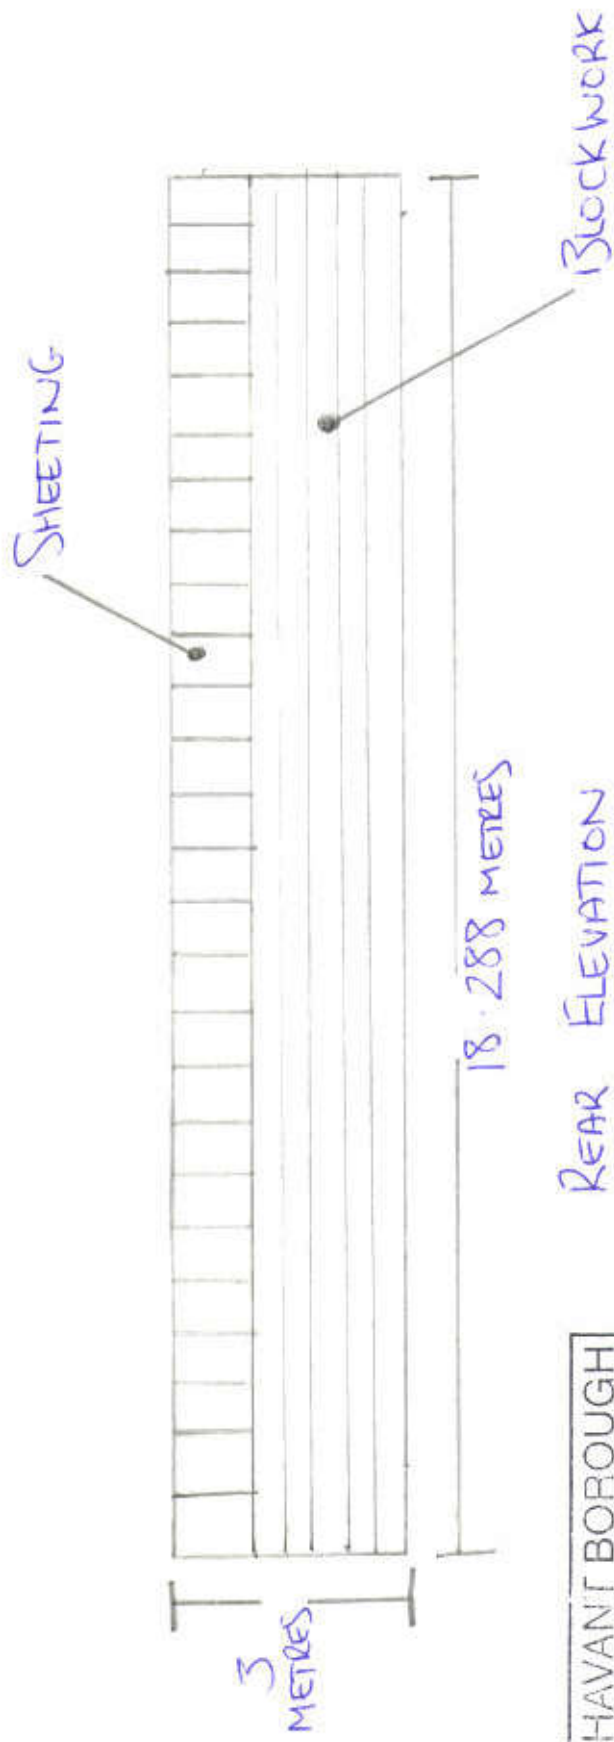

HAVANT BOROUGH
COUNCIL
14 MAY 2018
RECEIVED

SHEETING

SIDE ELEVATION

