
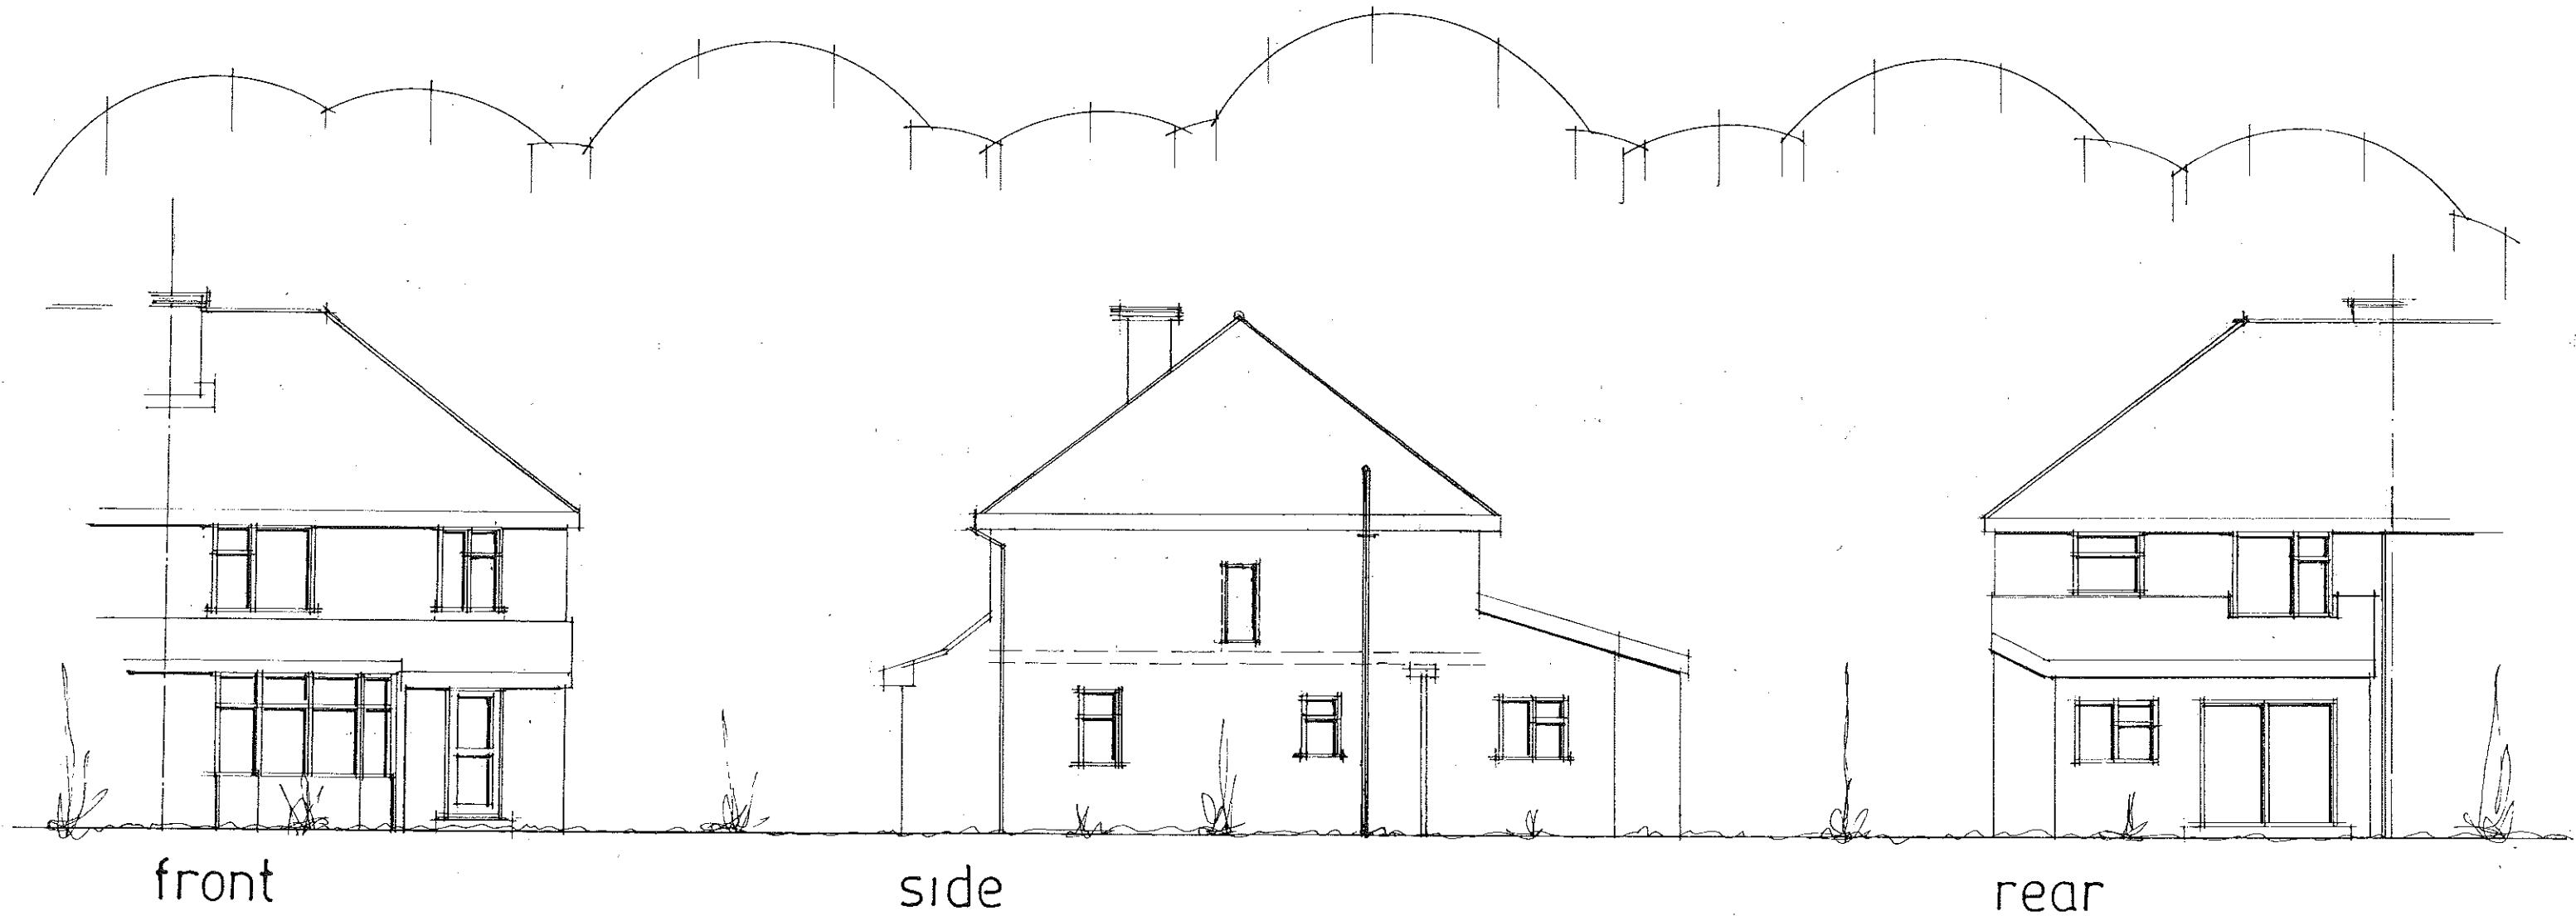


PROPOSED FIRST FLOOR SIDE ADDITION
23, MENGHAM AVE, HAYLING ISLAND HANTS
FOR MR & MRS B. REDMAN.

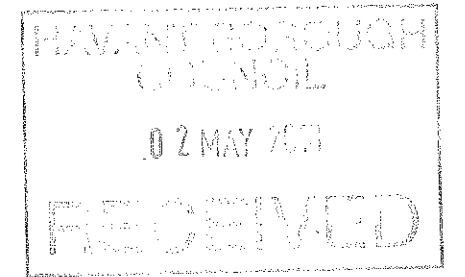

date apr 18
scale 1:100

EXISTING ELEVATIONS

PETER J. WALKER
ISLAND DESIGN
182 SEAFRONT, HAYLING ISLAND, HANTS
PO11 9AN
TEL. 02392467571