




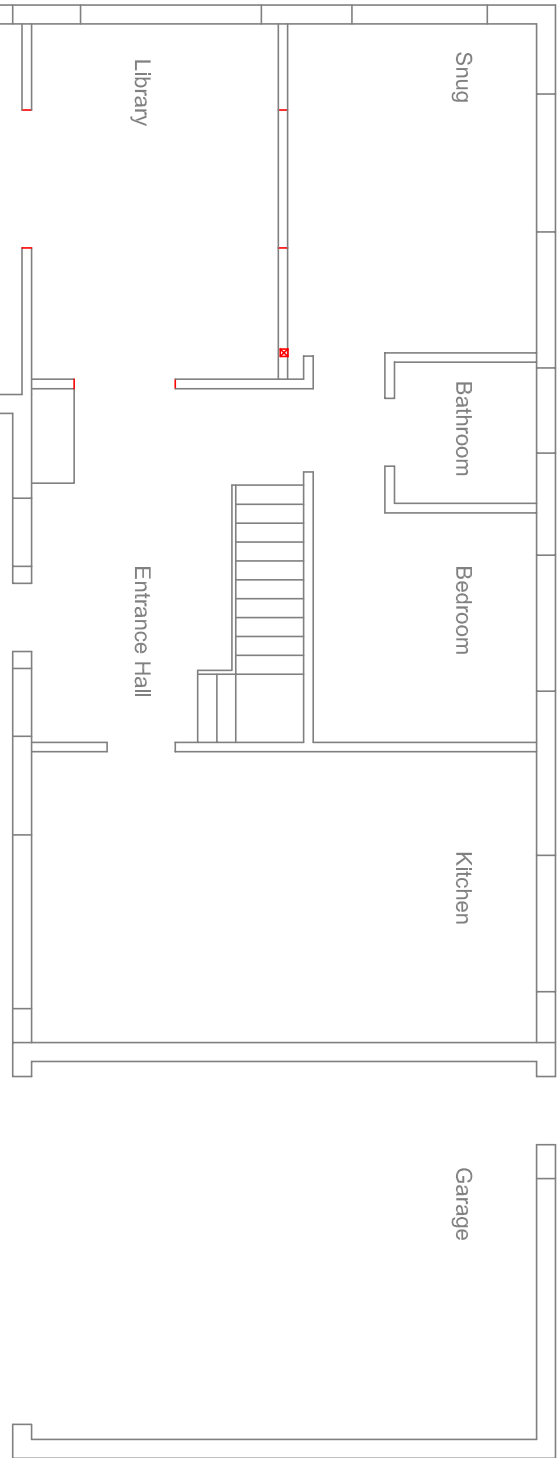


GROUND FLOOR (Ex. & Proposed)

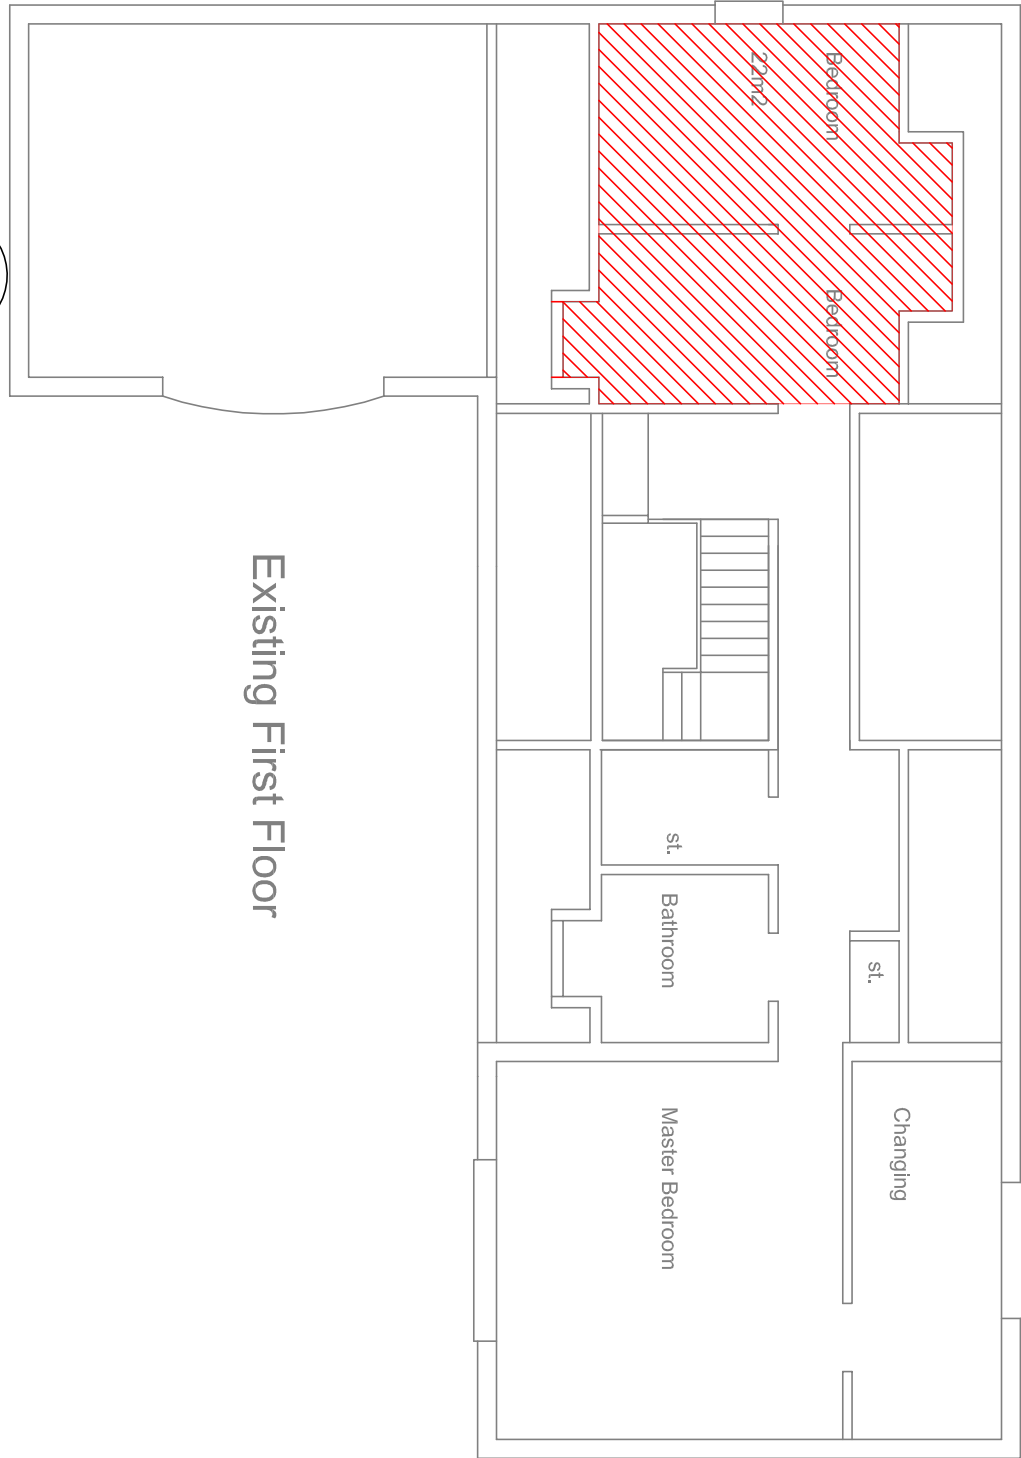


Existing First Floor

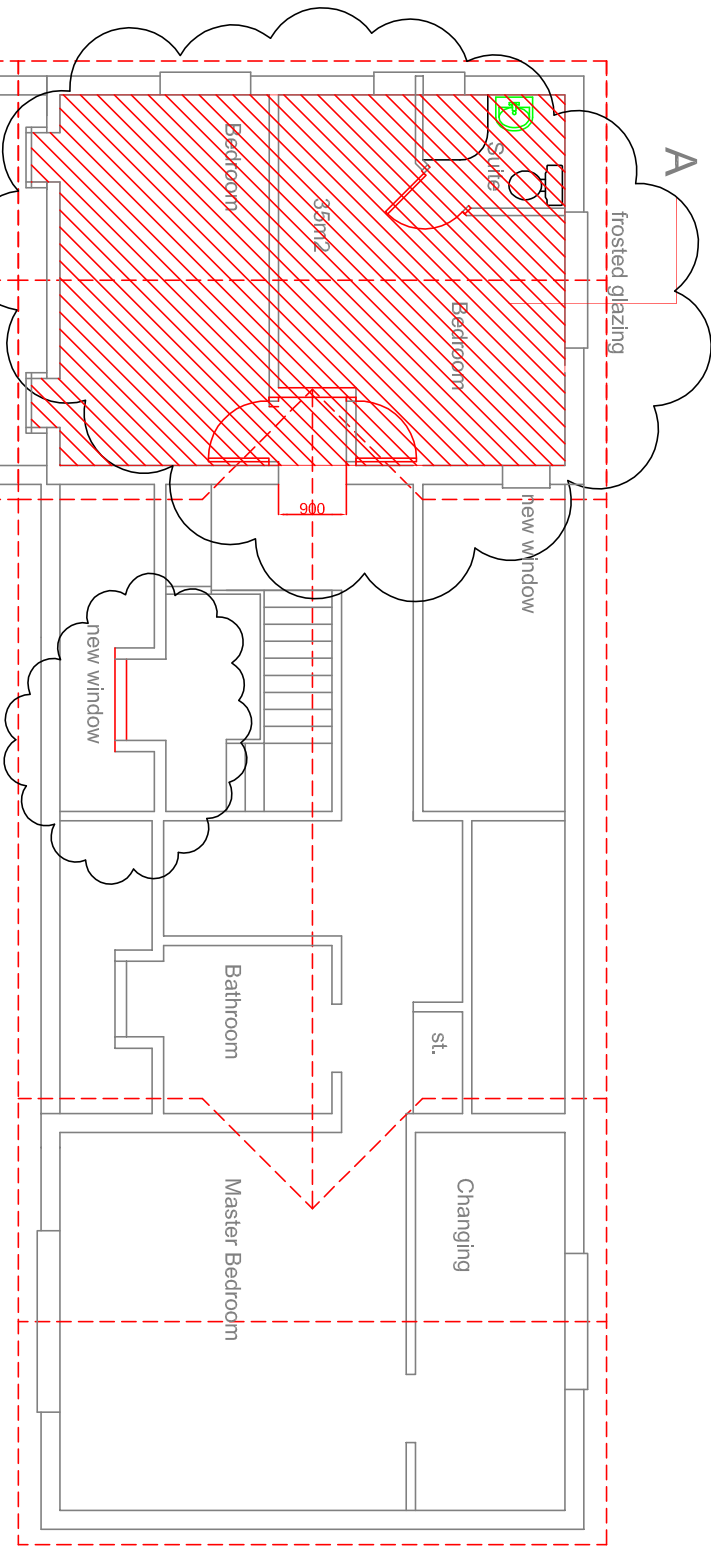


PROPOSED FIRST FLOOR

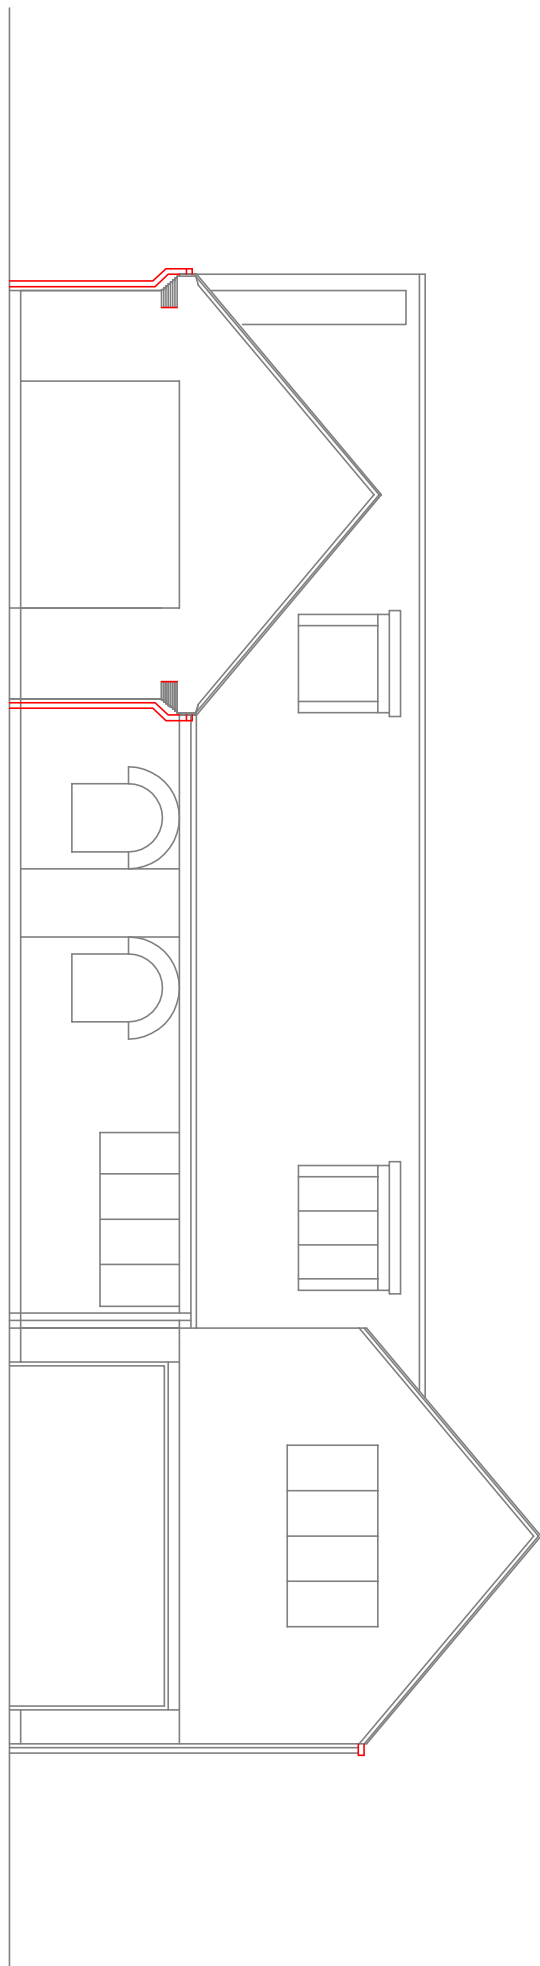


EXISTING FRONT (EAST) ELEVATION

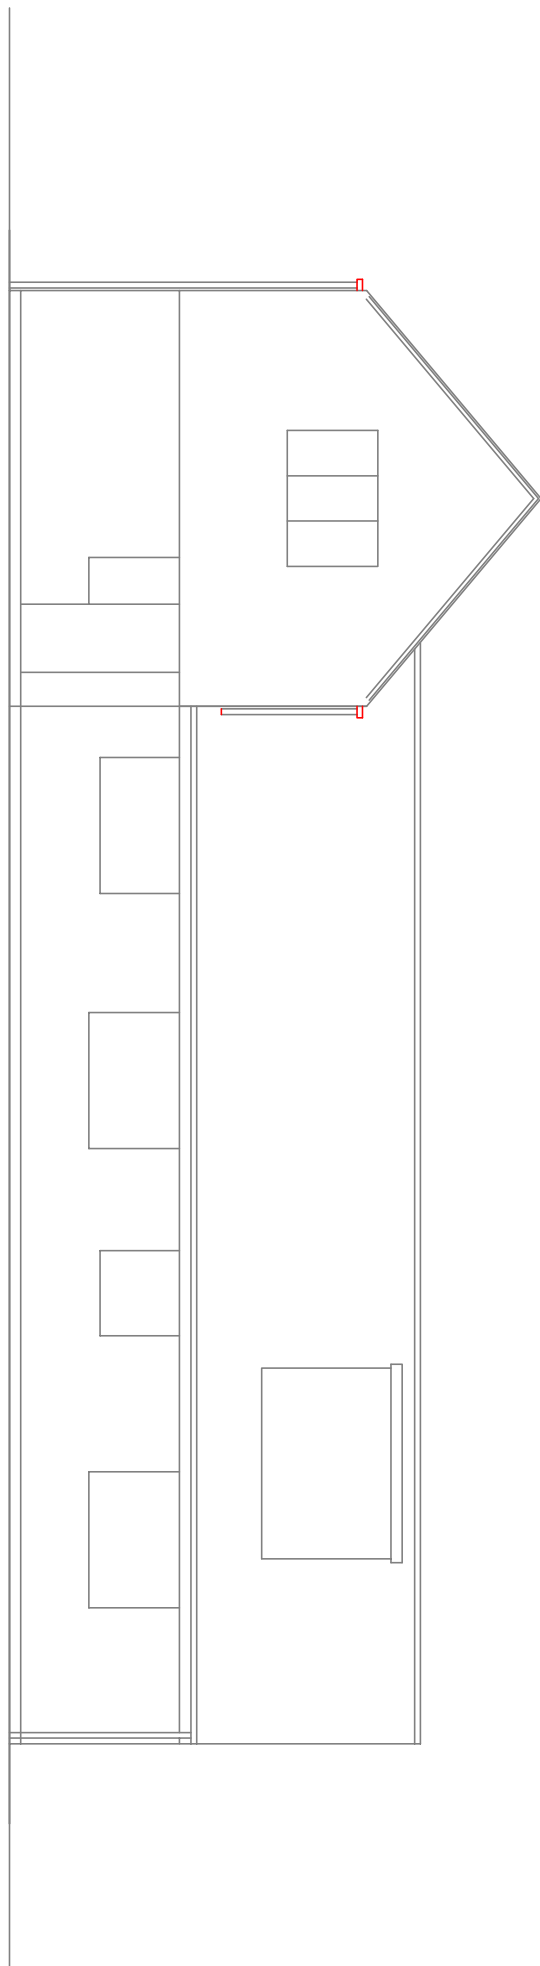


EXISTING REAR (WEST) ELEVATION

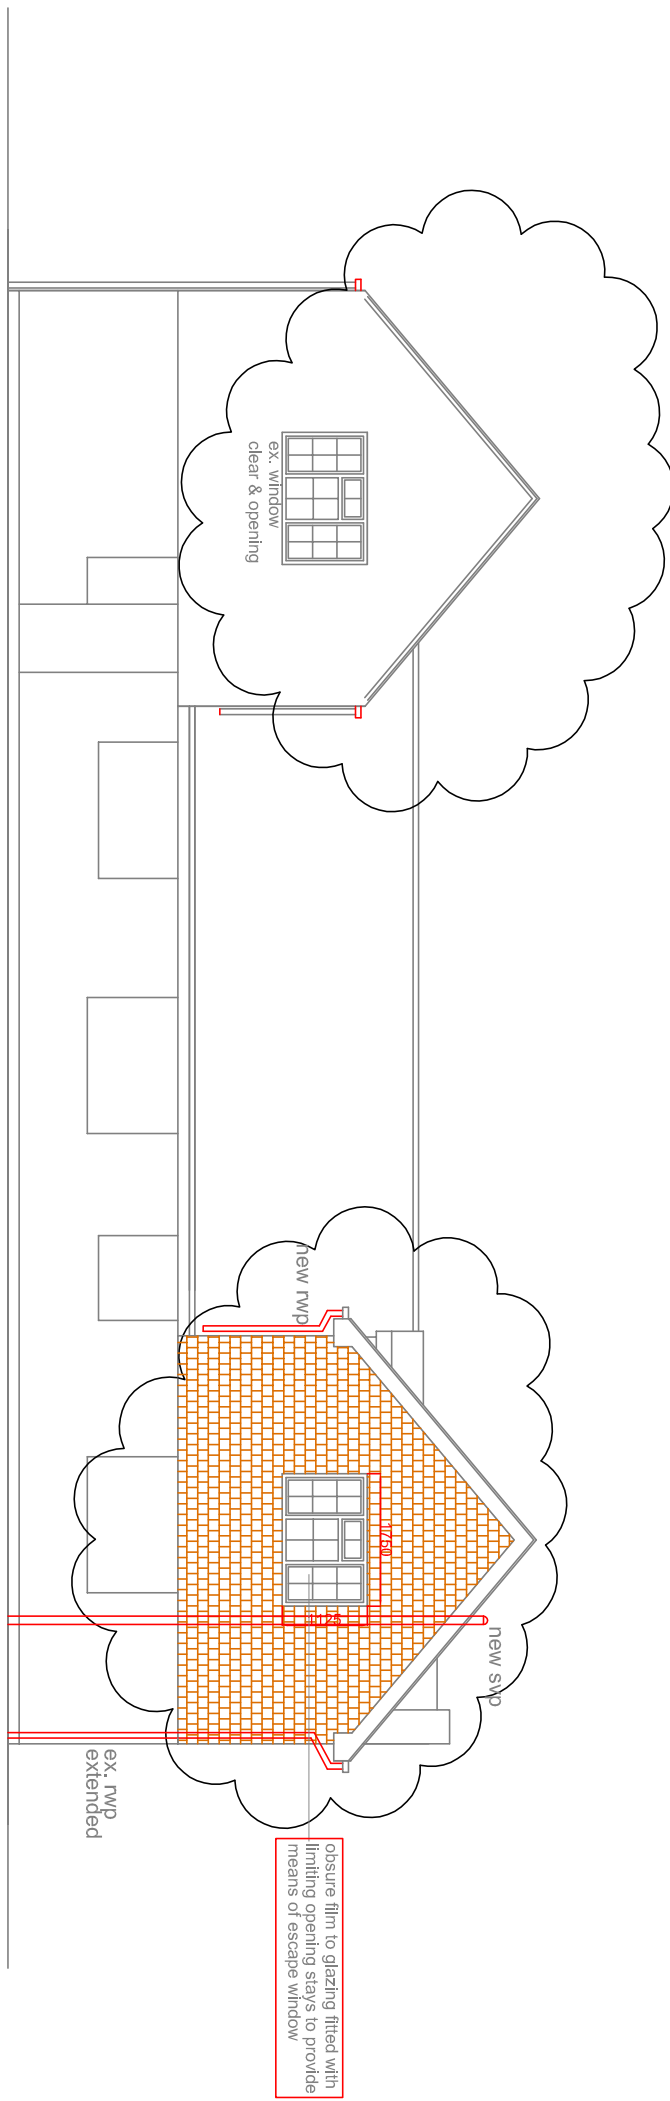


PROPOSED REAR (WEST) ELEVATION

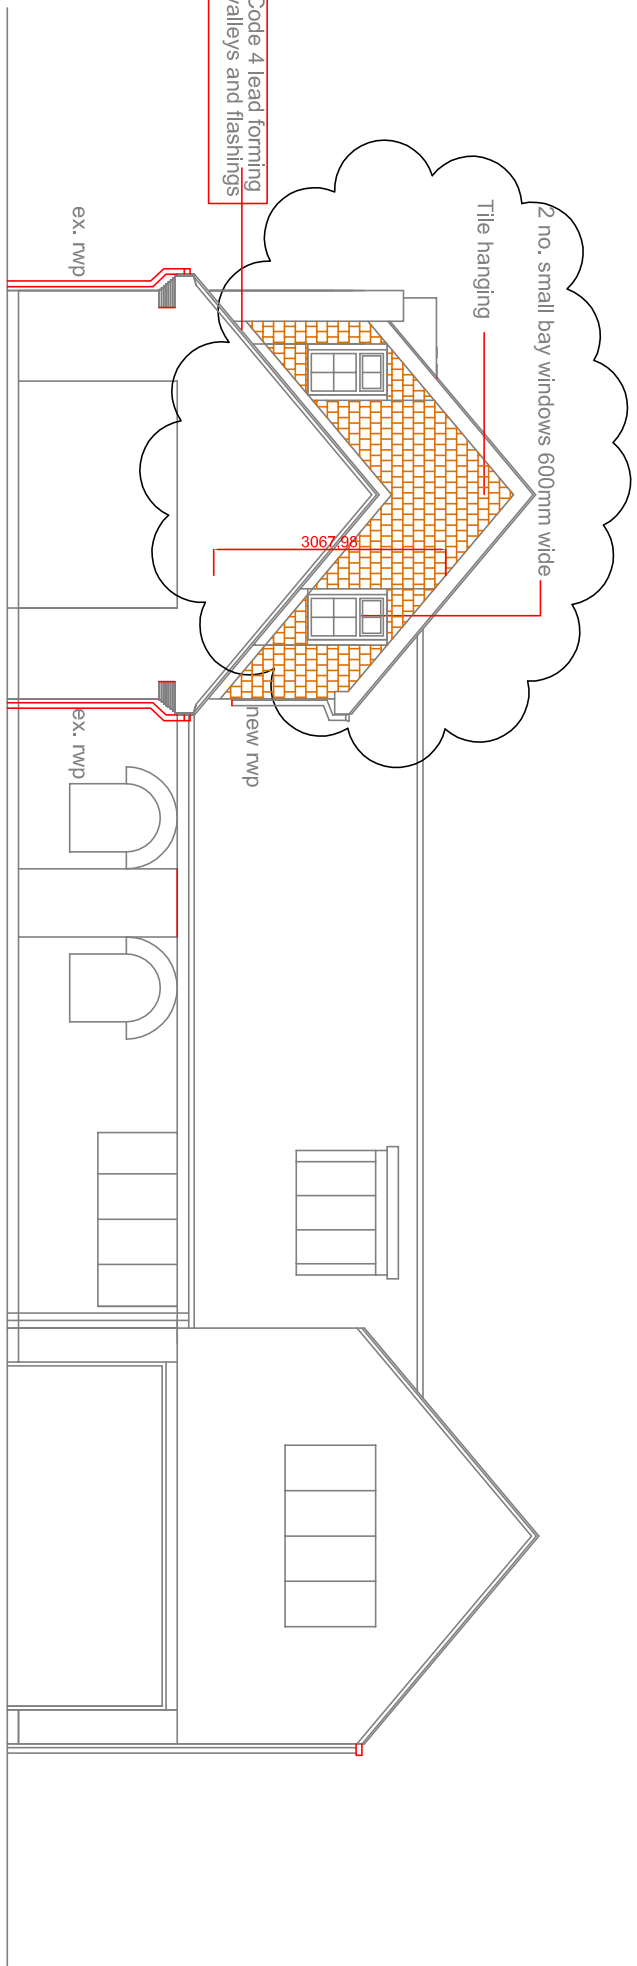


PROPOSED FRONT (EAST) ELEVATION

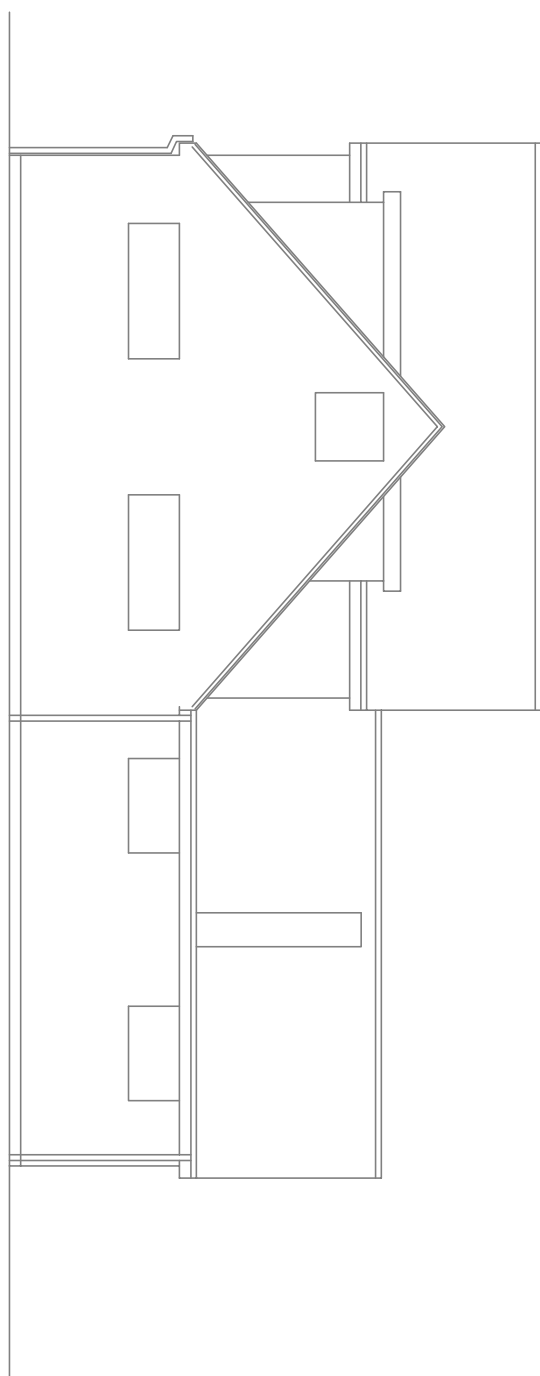


Existing Side (South) Elevation

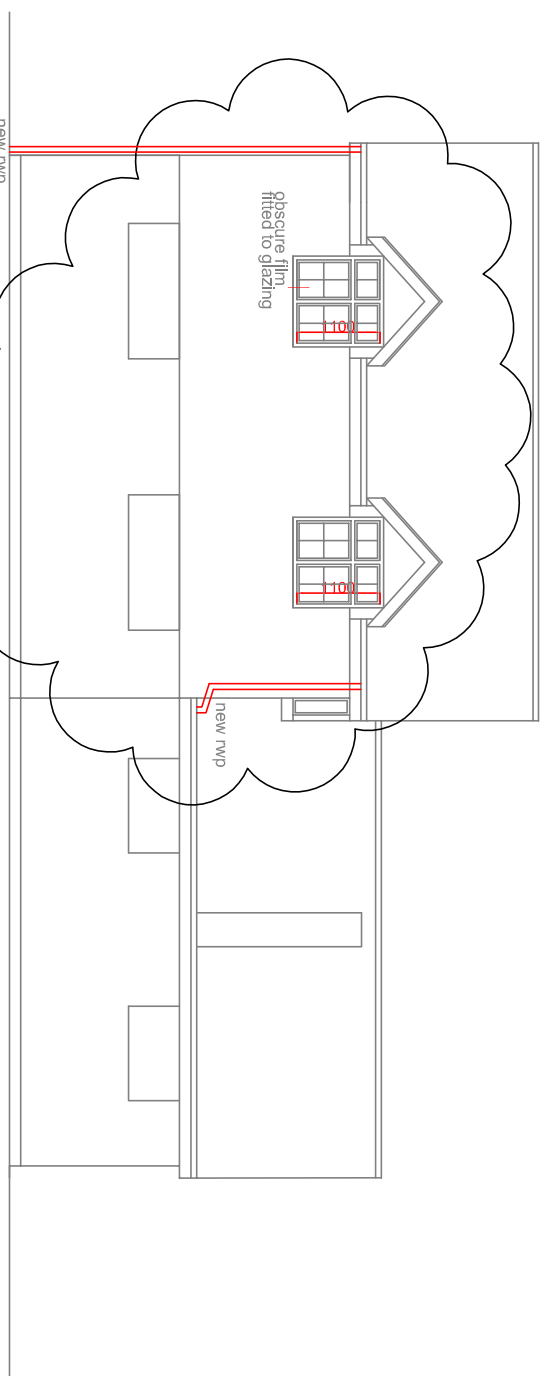


Proposed Side (South) Elevation

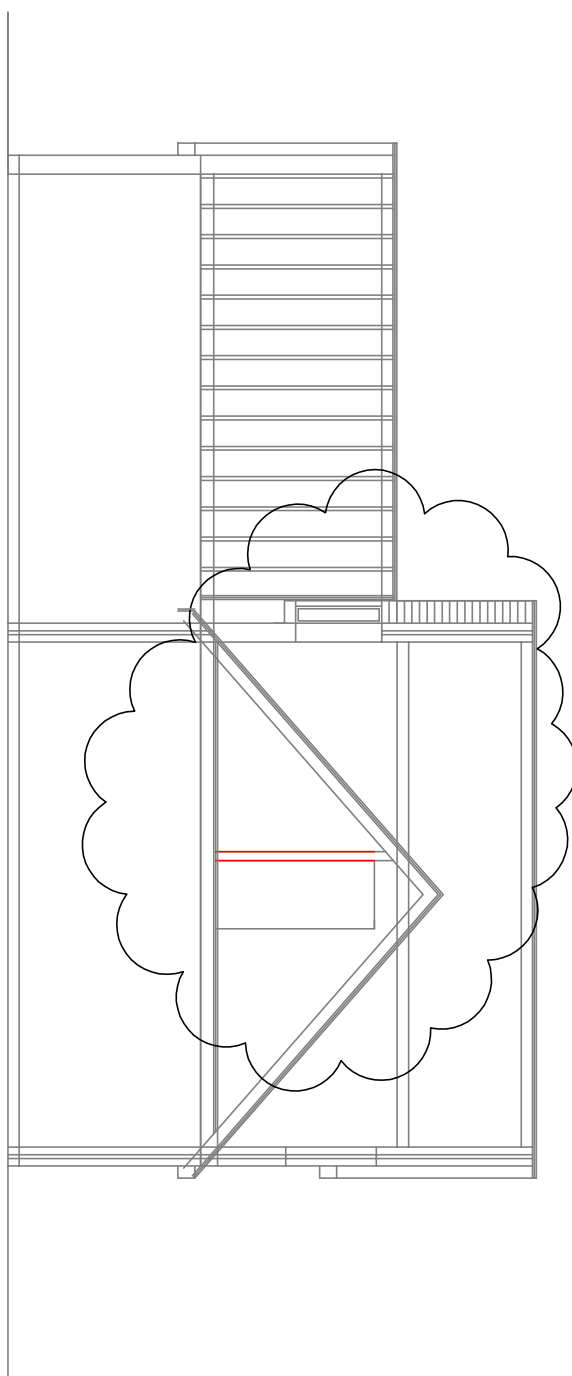


Proposed Section A-A

 

EXISTING SIDE (NORTH) ELEVATION

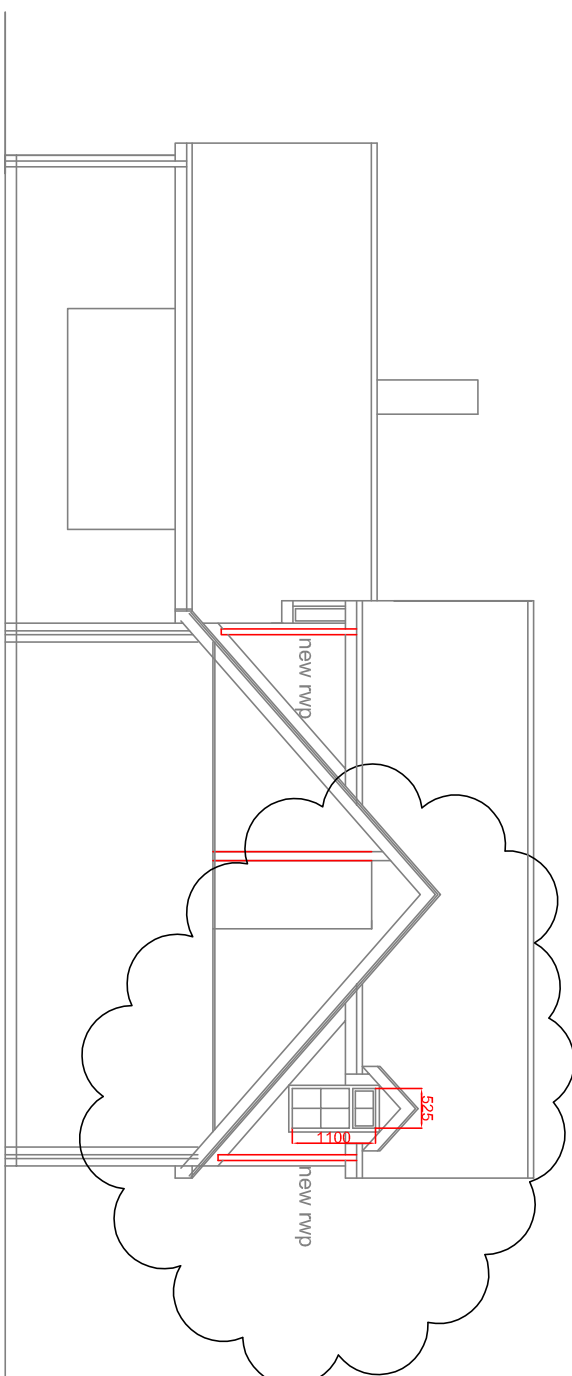

PROPOSED SIDE (NORTH) SECTION/ELEVATION

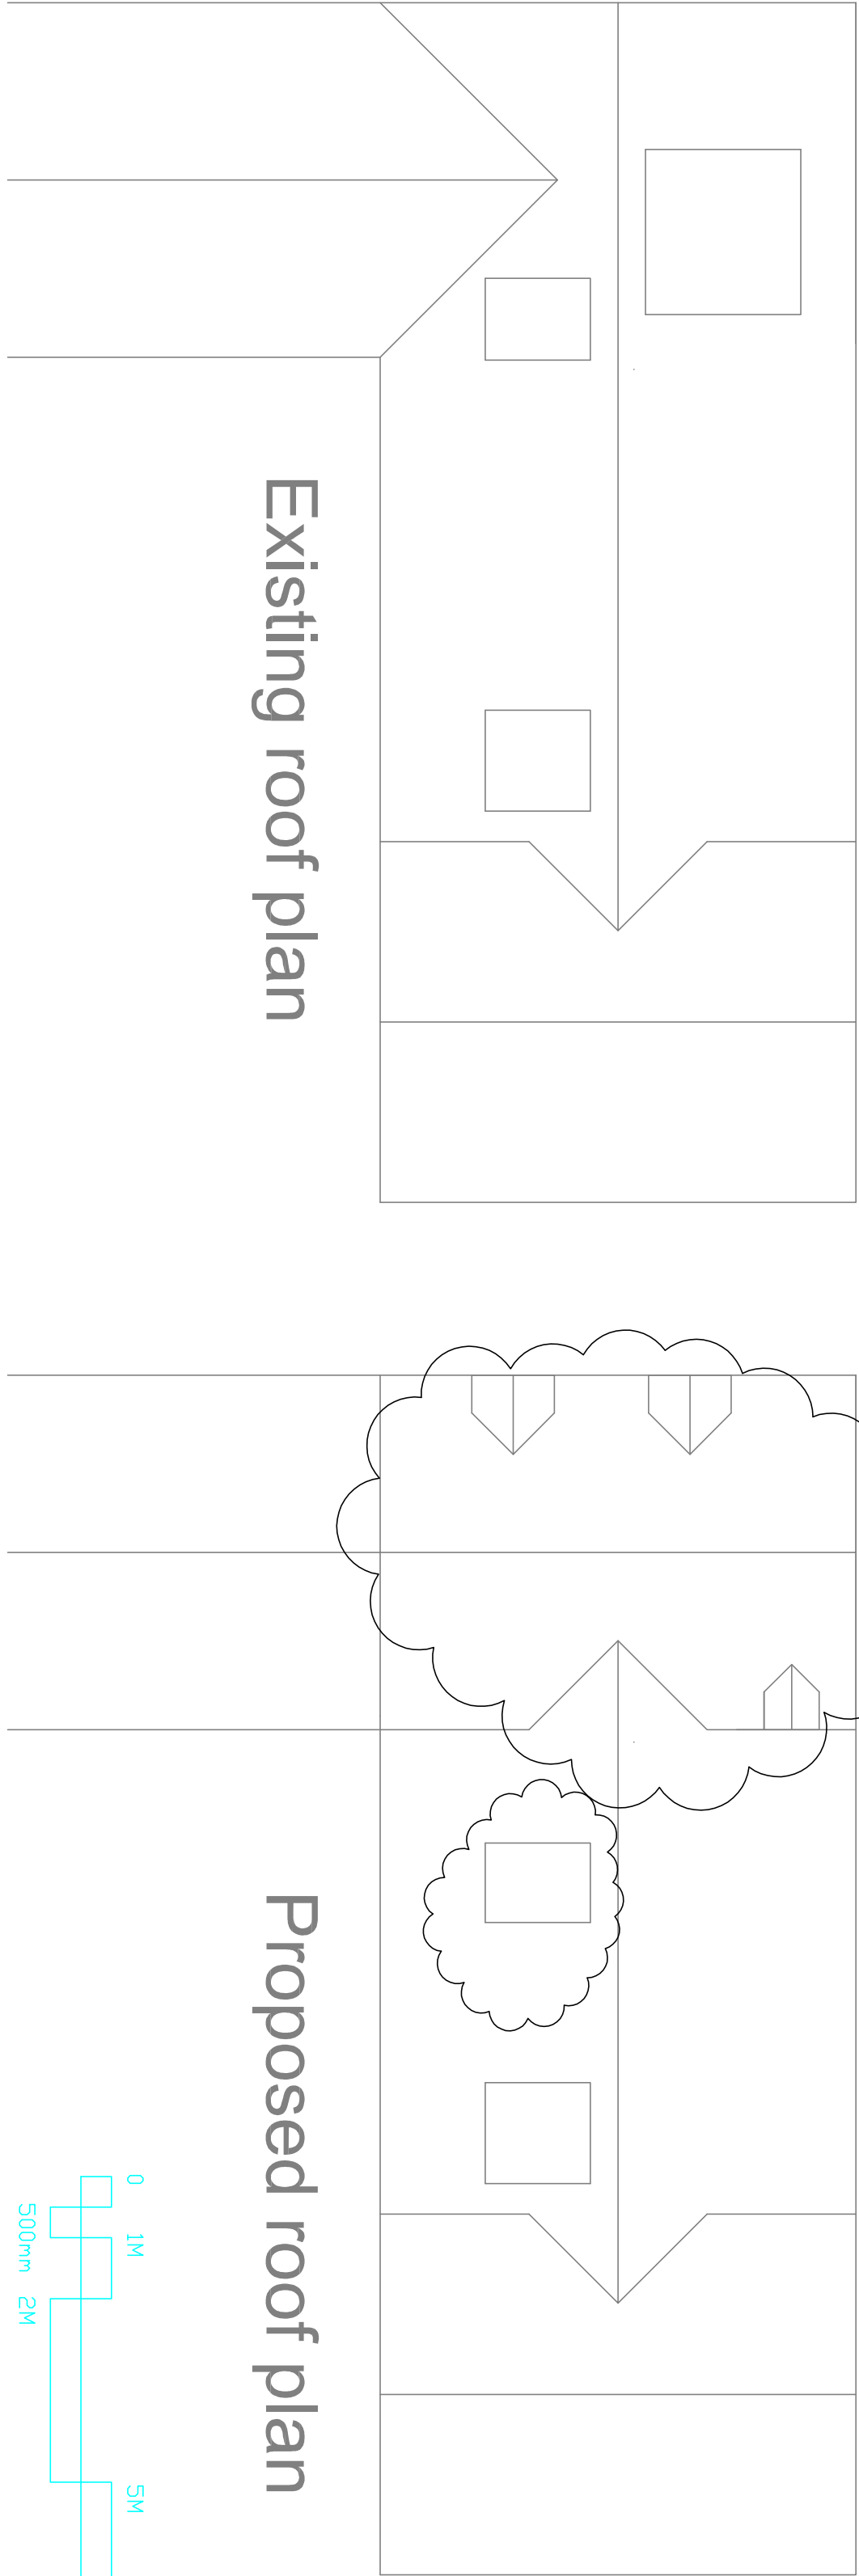

Existing roof plan

Proposed roof plan

