
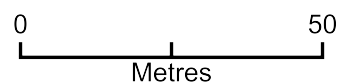


388 London Road

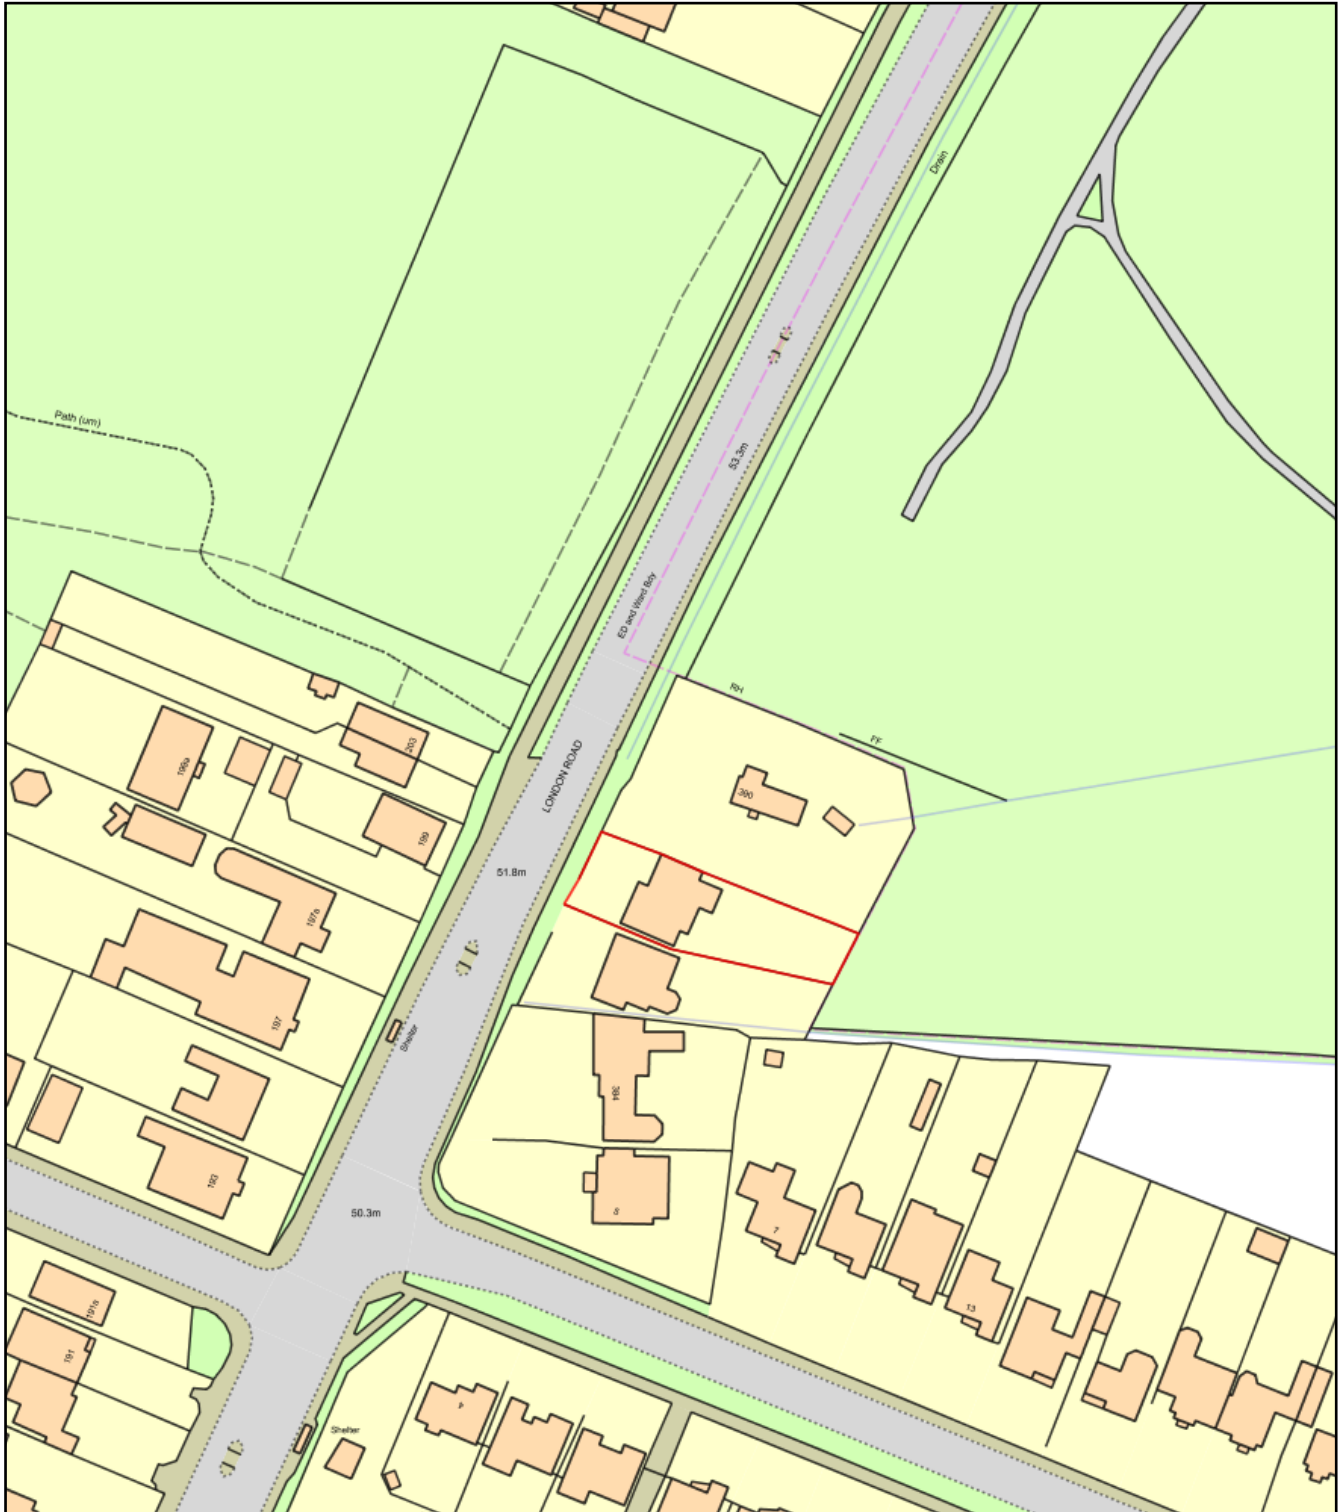

Plan Produced for: Thorns Young

Date Produced: 13 Jun 2018

Plan Reference Number: TQRQM18164113258373

Scale: 1:1250 @ A4