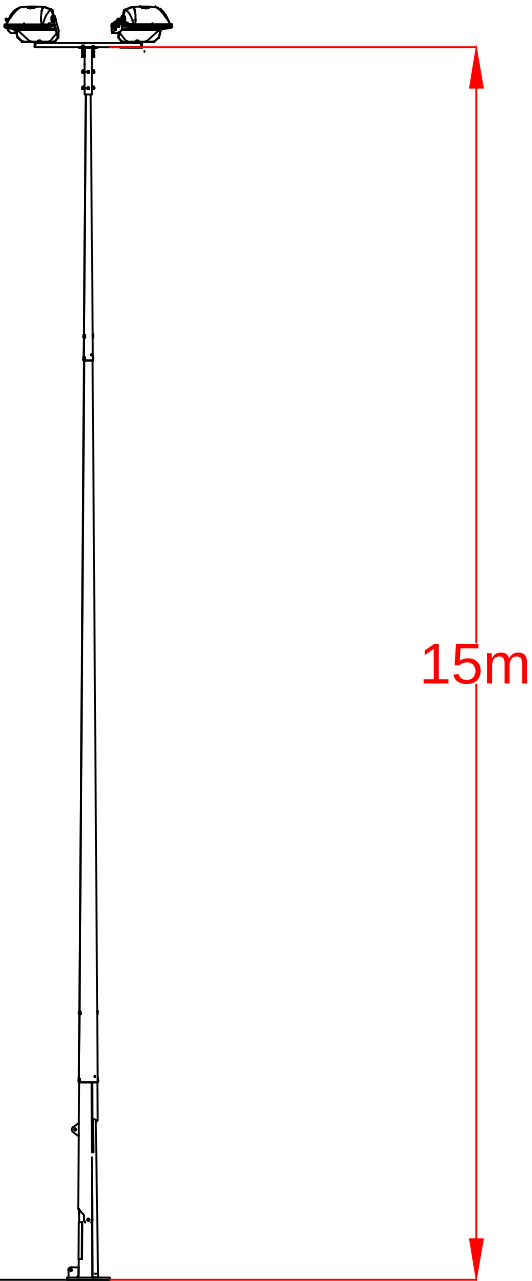
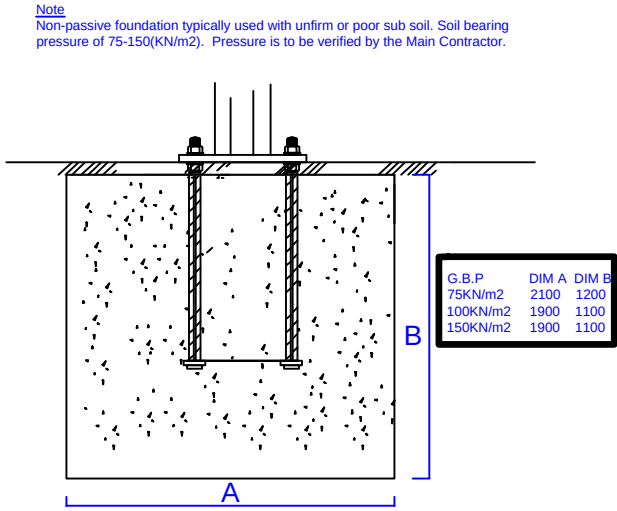
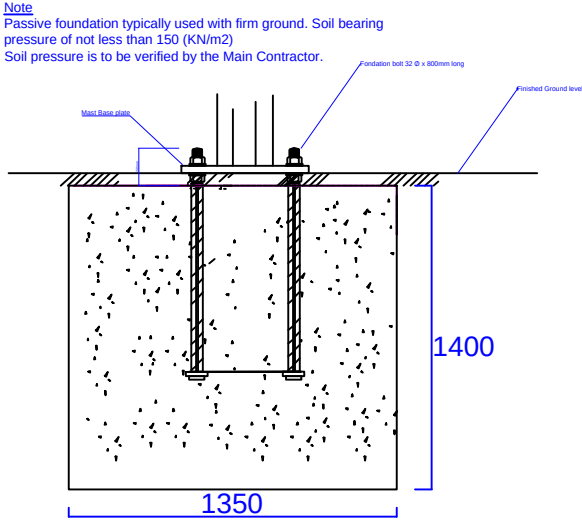


Notes	
.	
\\GBSERVER\\hddirect\\d\\oldengordon-halliday\\Desktop\\Halliday_Lighting_Landscape_CMYK.png	
Project 15m Mast Foundation	
www.hallidaylighting.co.uk	
Drawing Title Proposed floodlighting	
Drawn By (print) GH	Drate NTS
Project No 000348	Scale 1:500 @A3
Drawing No E01	Status Proposal