


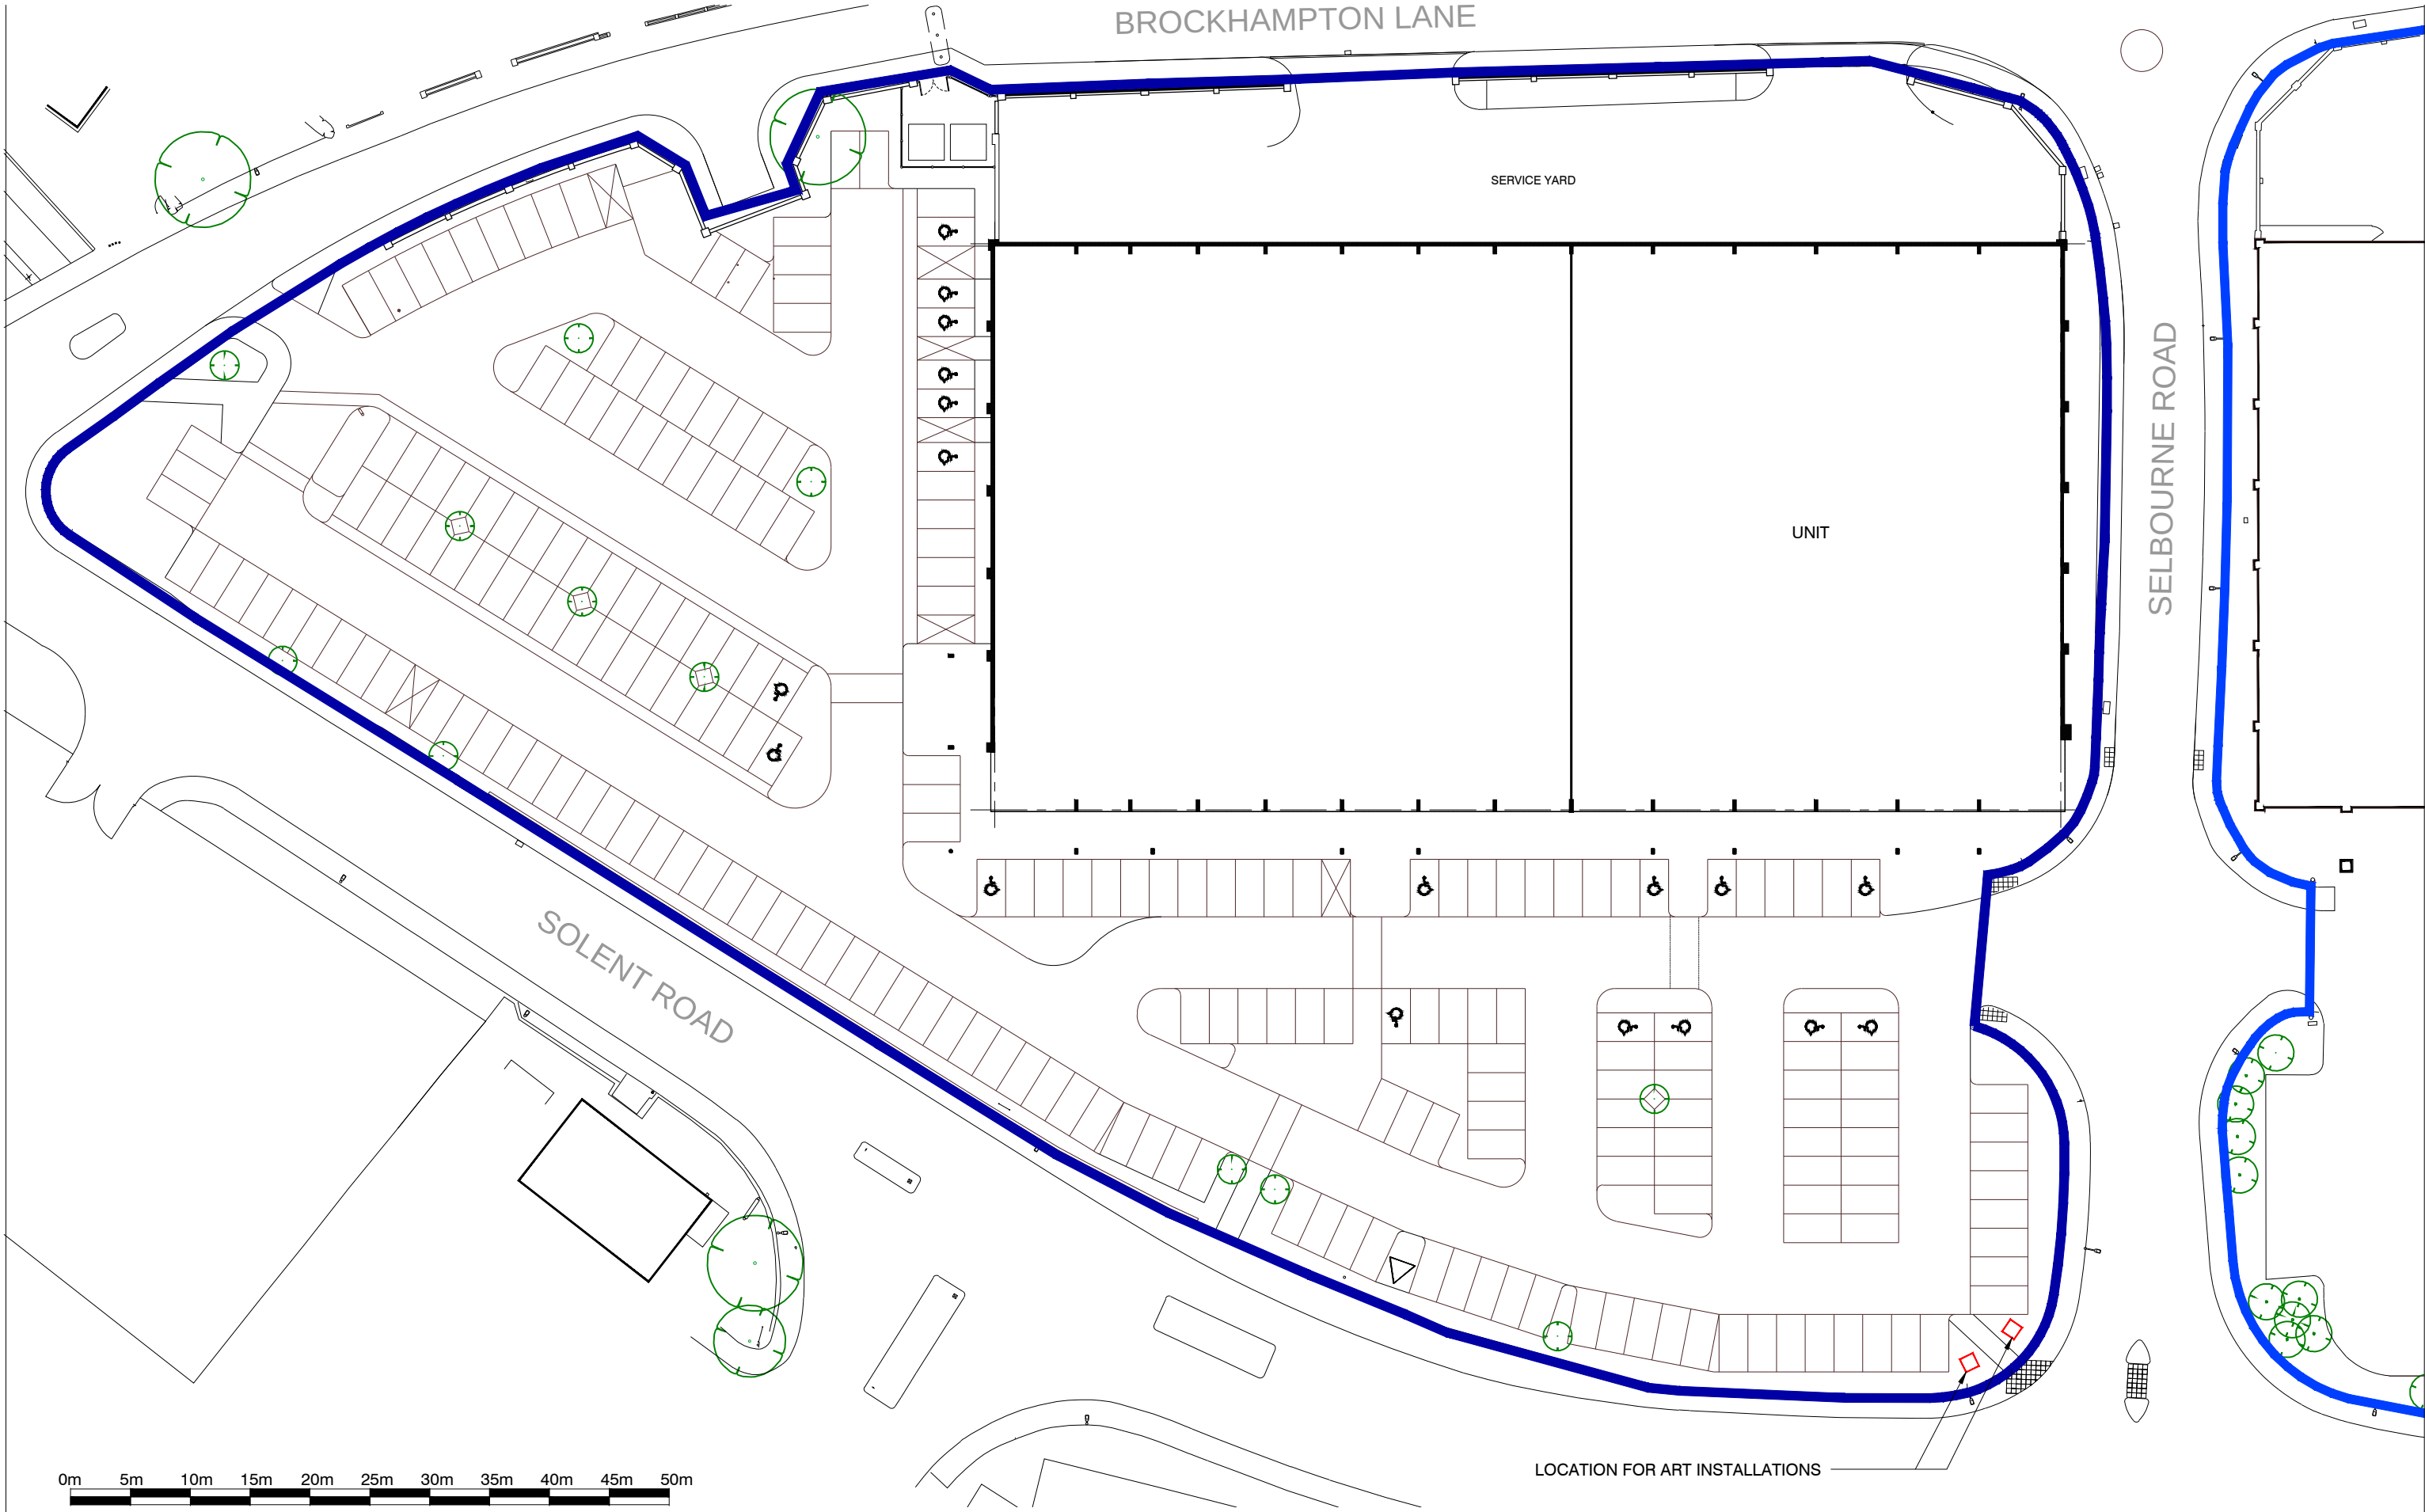

0m 5m 10m 15m 20m 25m 30m 35m 40m 45m 50m



REV	DESCRIPTION	DATE
REVISION		



Rustington House, Worthing Road, Rustington, West Sussex, BN16 3PS
Tel No: (01903) 777777 Fax No: (01903) 777700

SOLENT RETAIL PARK
SOLENT ROAD, HAVANT.

BLOCK PLAN - Art Installations

job no.	dwg no.	rev.
147-000	AI - 02	-

scale	@A3	drawn by	date
1:500		SMM	03.02.16

CAD File: V:\HAVANT\SOLENT RETAIL PARK\LEASE PLANS\147-000 - U1&3-L2 - PLAN 2 - ART INSTALLATIONS.DWG