





EXISTING FRONT VIEW




EXISTING REAR VIEW

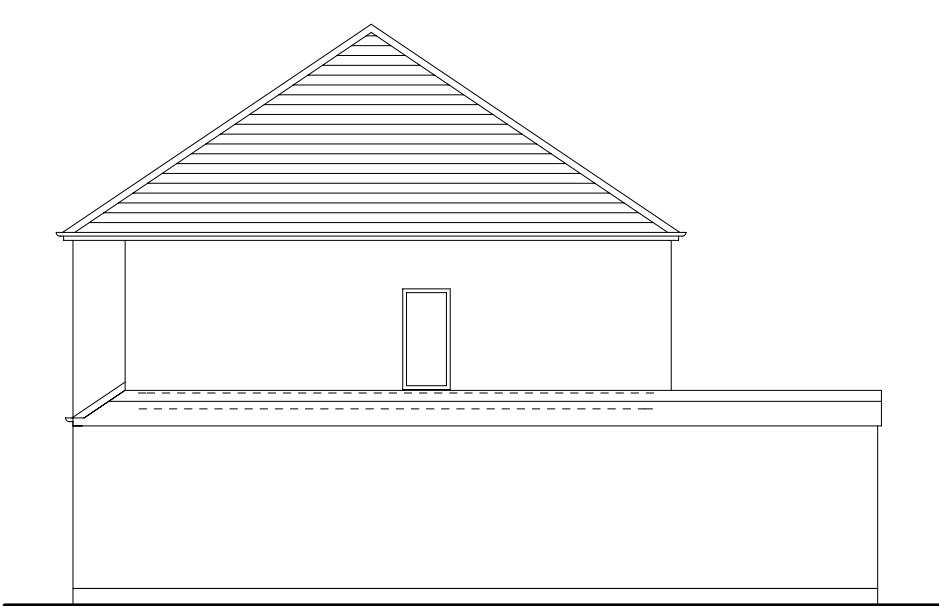


EXISTING SIDE VIEW

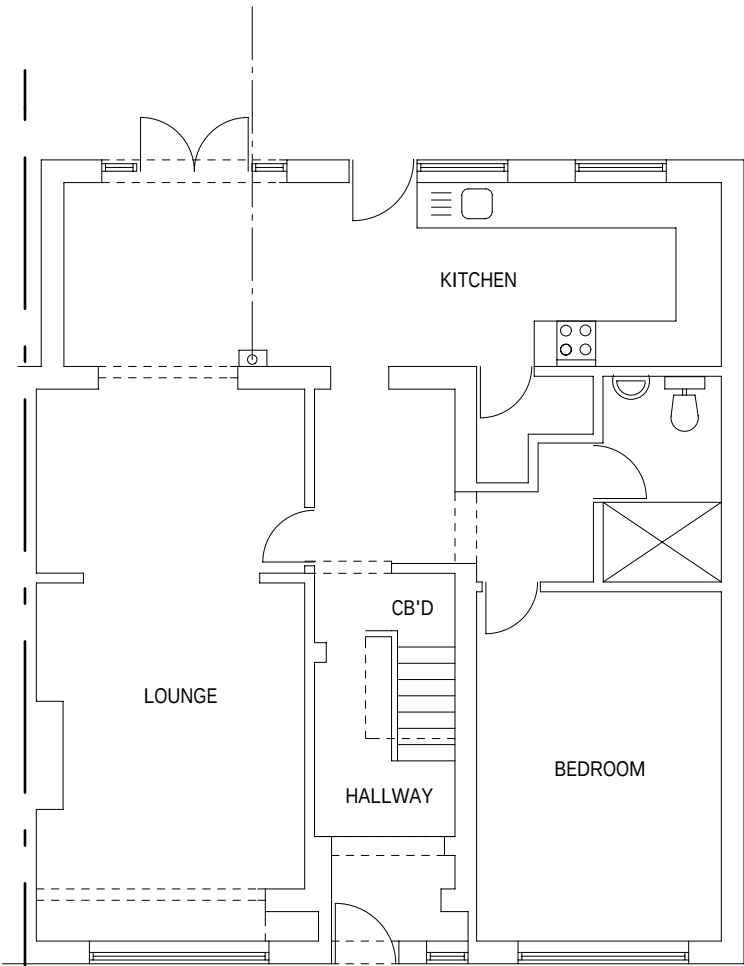

EXISTING GROUND FLOOR

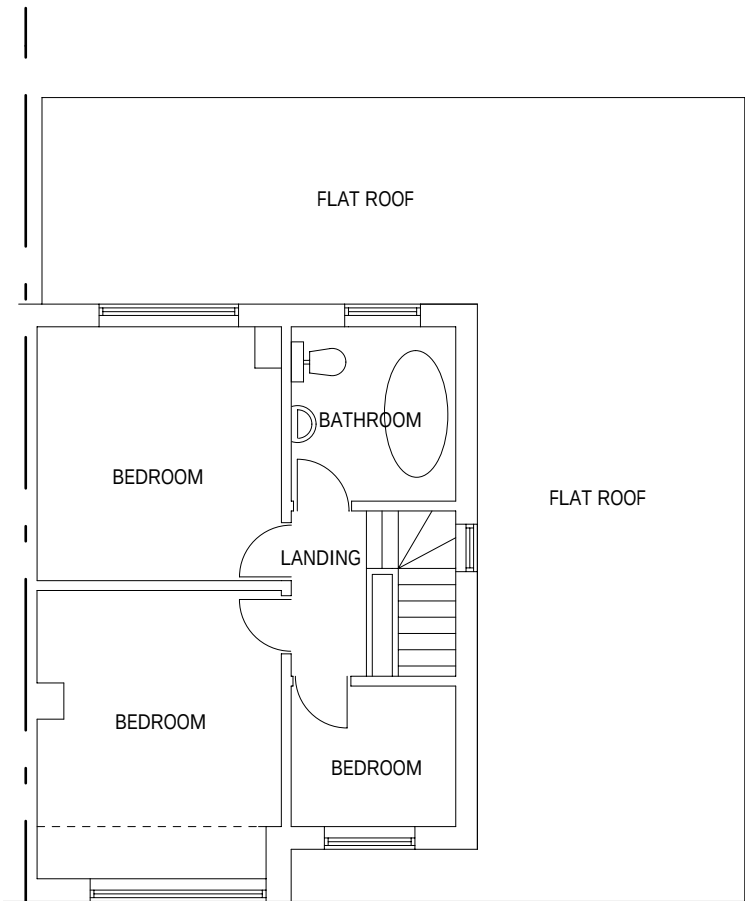

EXISTING FIRST FLOOR

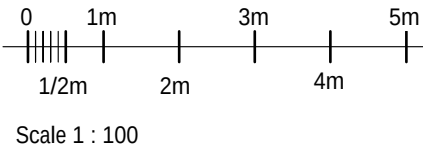

TWO STOREY SIDE EXTENSION
FOR
31 MEADWAY
WATERLOOVILLE
PO7 7QJ

SCALE 1: 100

A3

DRAWING No