


OS Mastermap
28 September 2012, ID: BW1-00179456
www.blackwellmapping.co.uk

1:1250 scale print at A4, Centre: 473117 E, 107504 N
©Crown Copyright. Licence no. 100041040

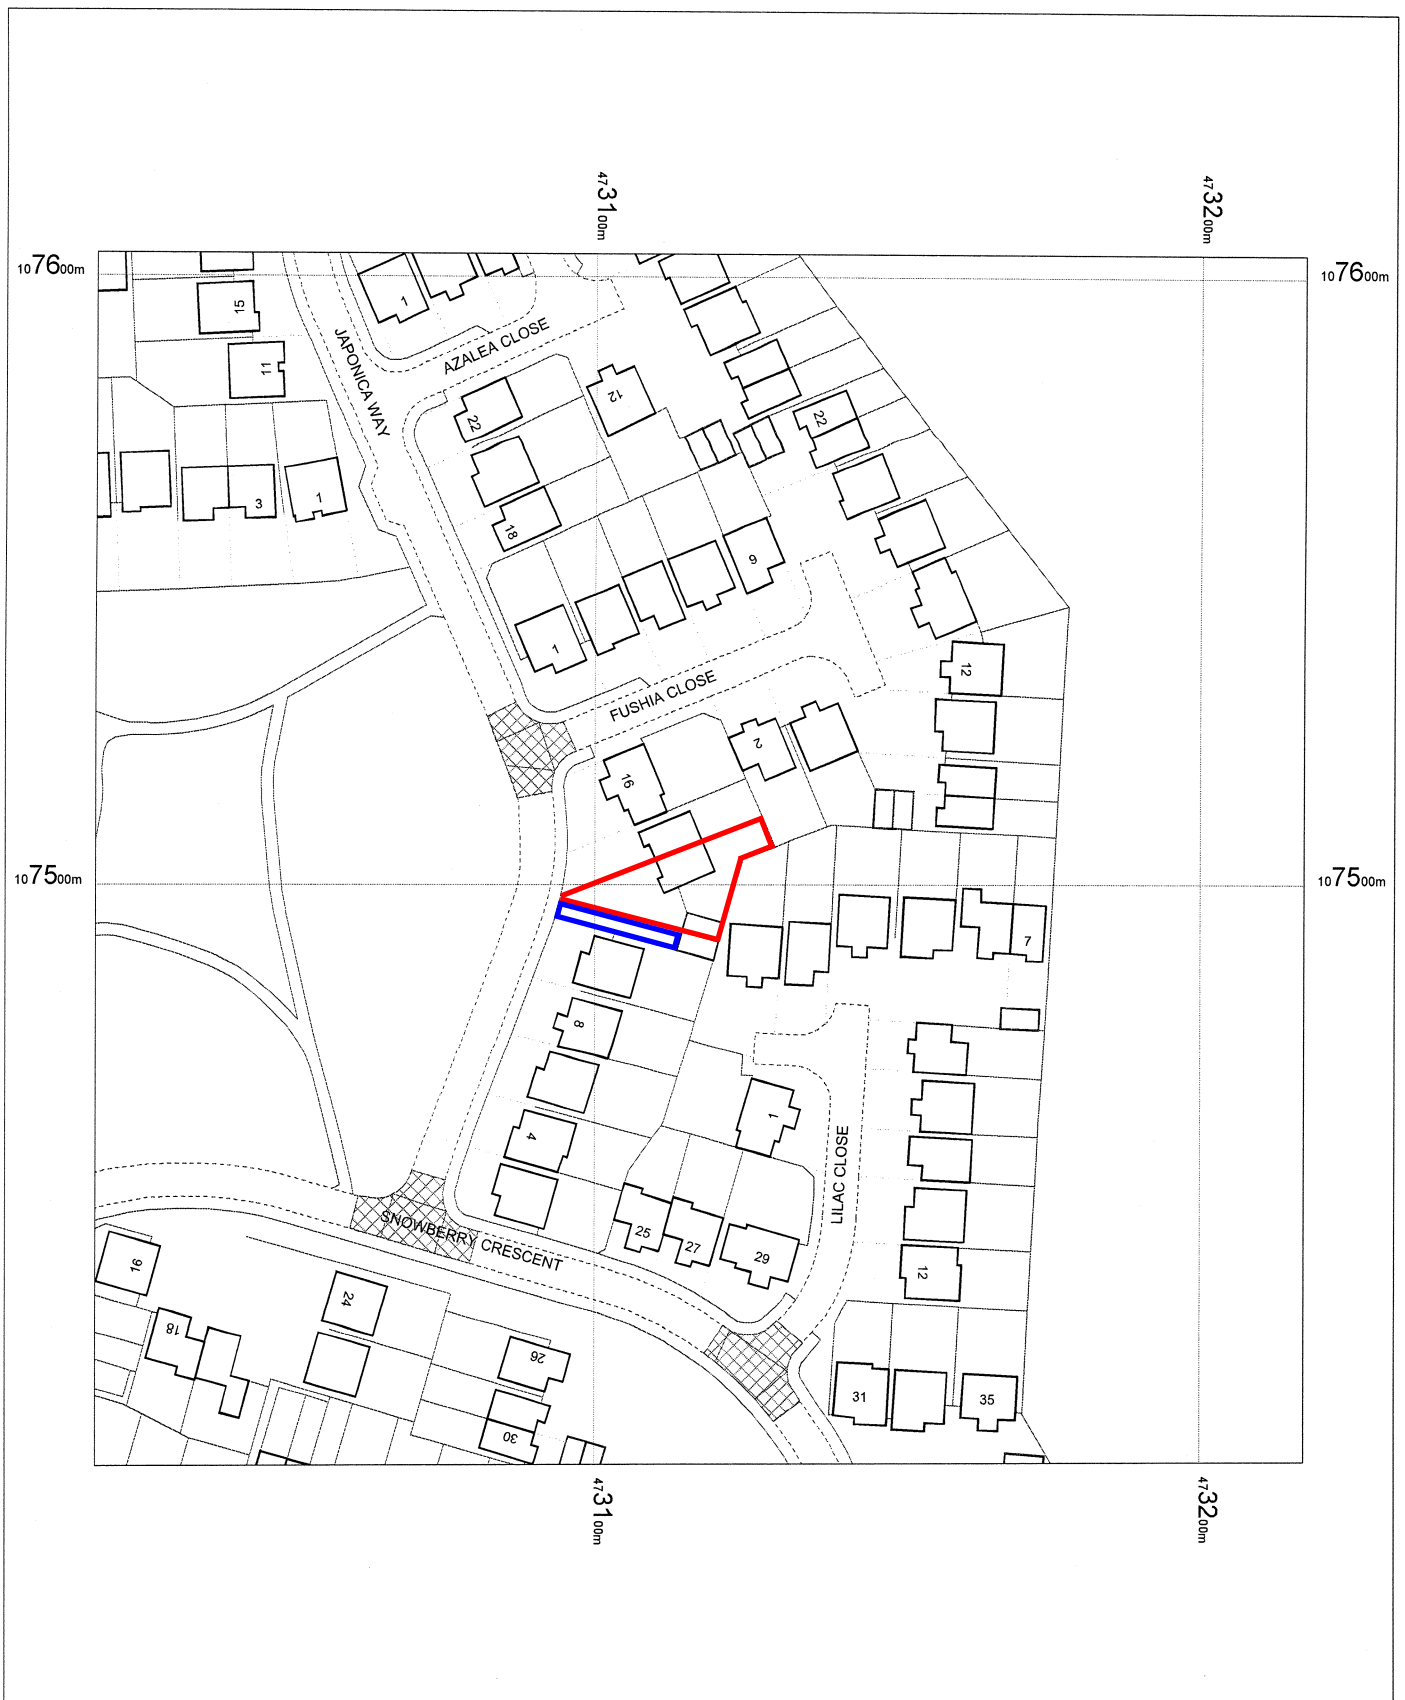

BLACKWELL'S
www.blackwellmapping.co.uk

TEL: 0114 268 7658
maps.sheffield@blackwell.co.uk