


NOTES:


Dimensions to be checked on site before commencing work. Any discrepancies shall be reported to the architect immediately.

Do not scale from these drawings except for planning purposes. Use figured dimensions only.


Where applicable this drawing is to be read in conjunction with other consultants' drawings.

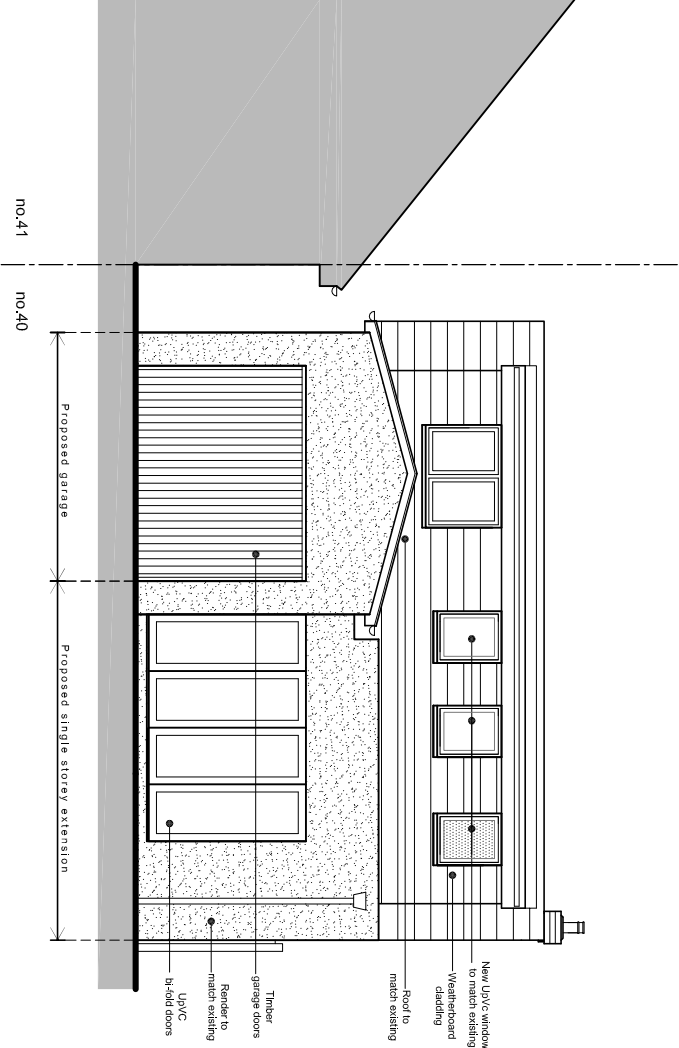

North (rear) elevation

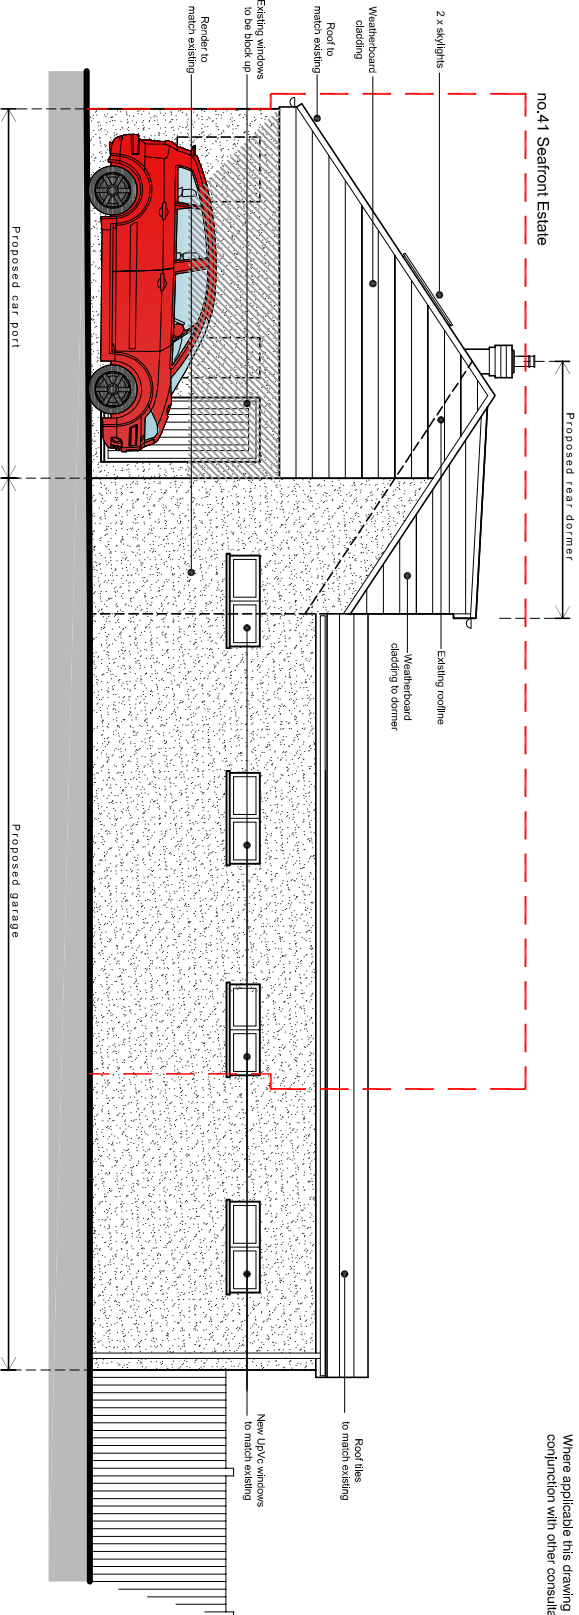


East (side) elevation

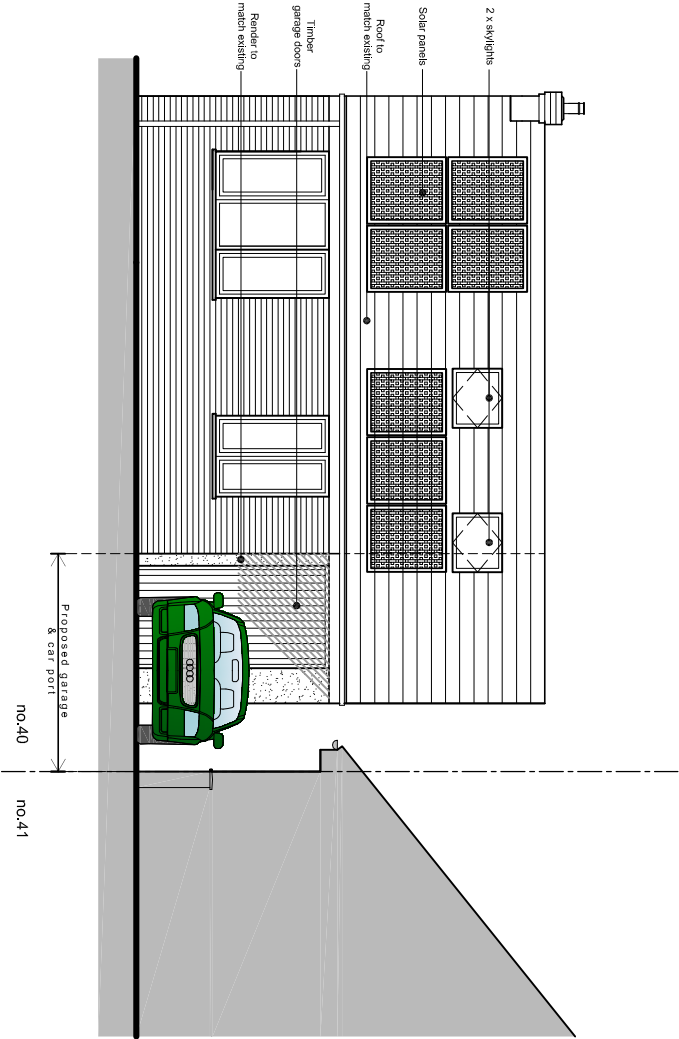


South (front) elevation

Proposed elevations scale 1:100

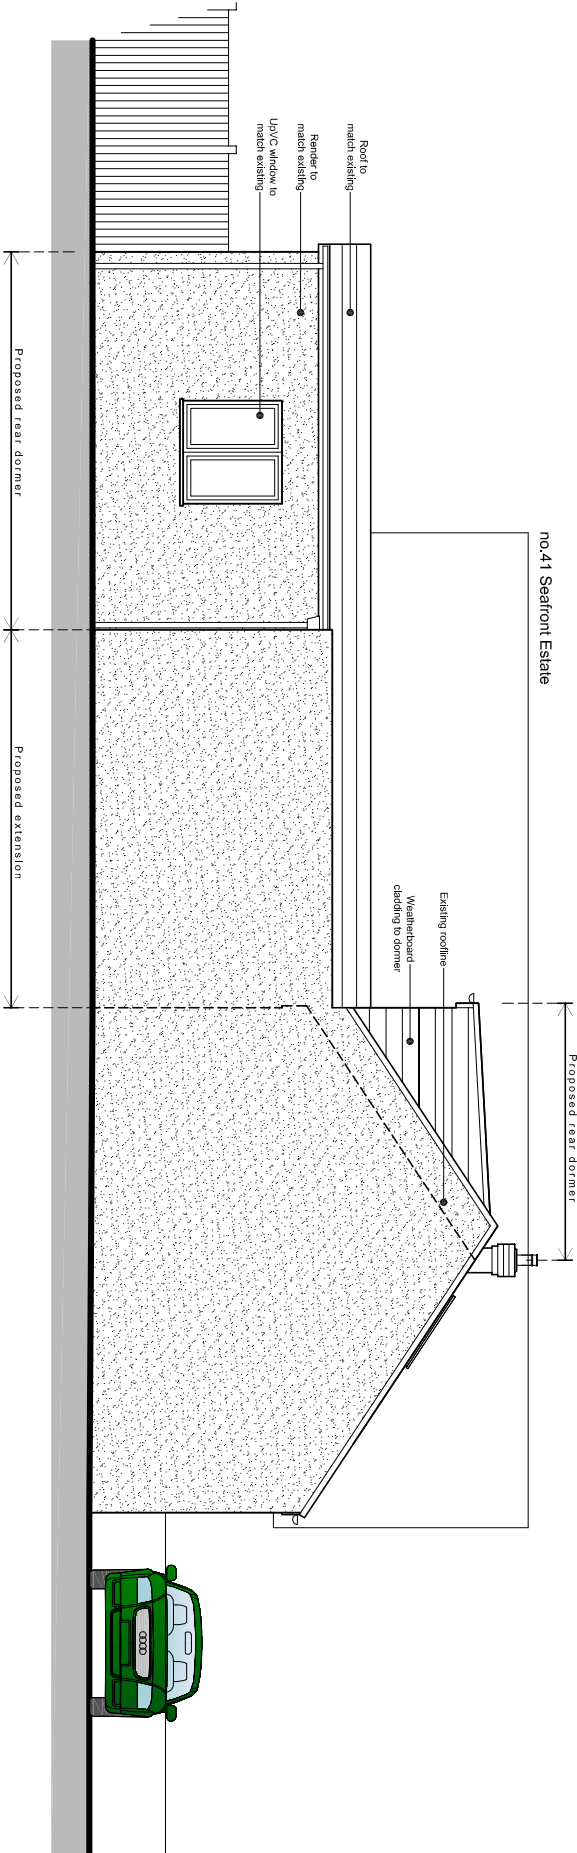

West (side) elevation

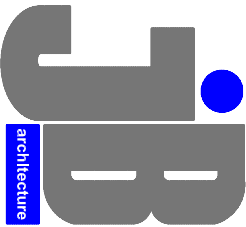

JIMMY BESSANT ARCHITECTURE
TEL: 01243 373620 M: 07769904282
E: jimmy@jb-architecture.co.uk
Web: www.jb-architecture.co.uk

For
MR & MRS LEWIS

Project
**PROPOSED EXTENSION AT
AT 40 SEAFROST ESTATE
HAYLING
PO11 9JJ**

Title
PROPOSED ELEVATIONS

Date	Drawn	Scale	Checked
JUN 2018	JB	1:100 @ A3	-
Job Number	Drawing Number	Revision	
PL165.18	40		