


New window into existing opening
 - high performance timber framed doors & windows to later detail, pursuant to planning condition

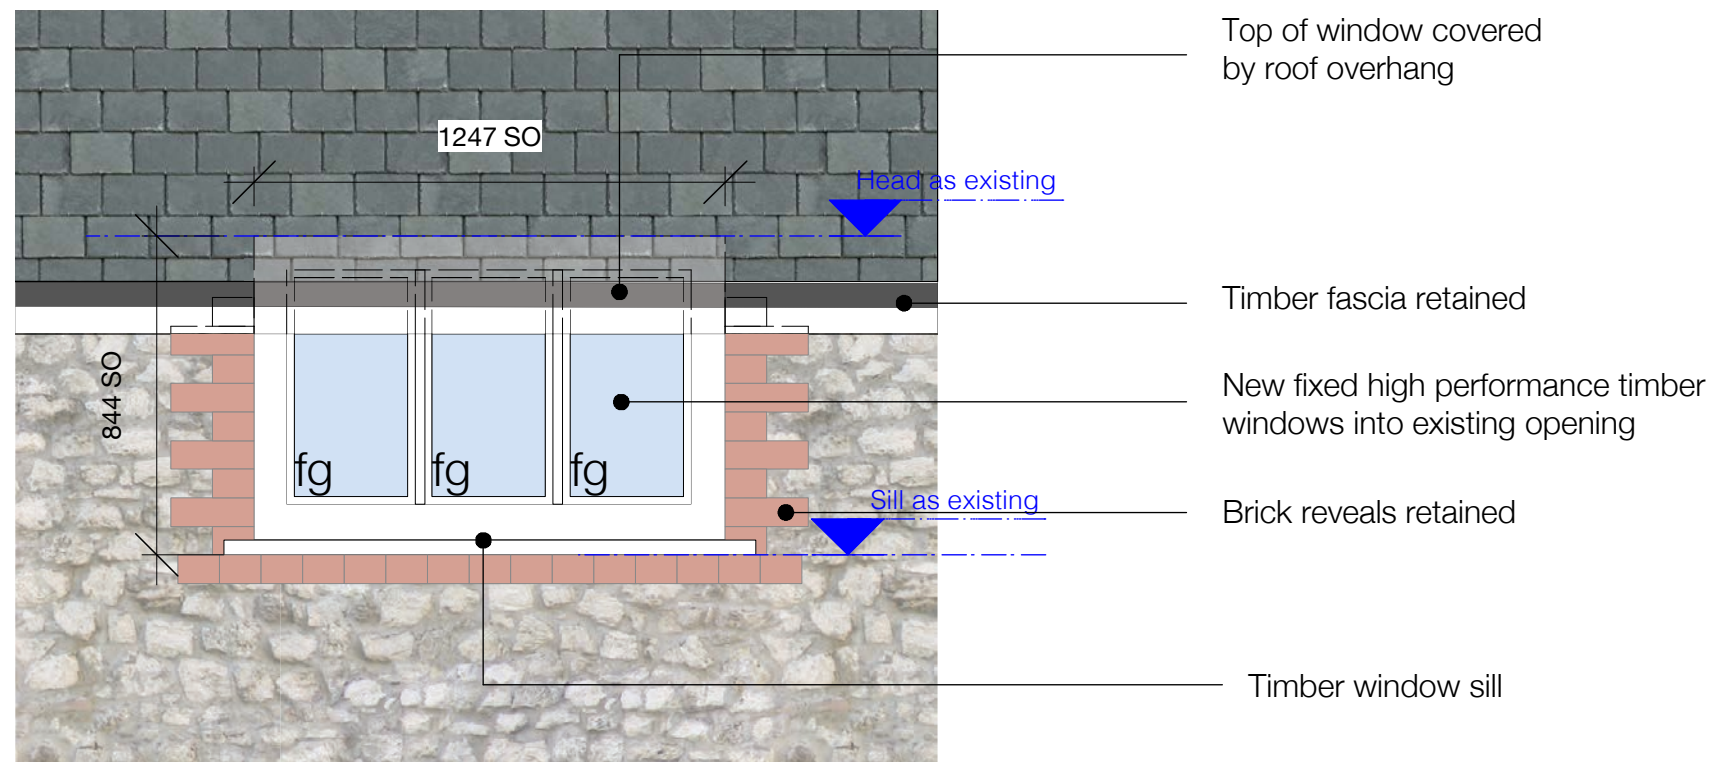

1:20 ELEVATION

former stables first Floor north elevation - Window into existing opening

Reference - cl.wf.04



existing image - cl.wf.04