


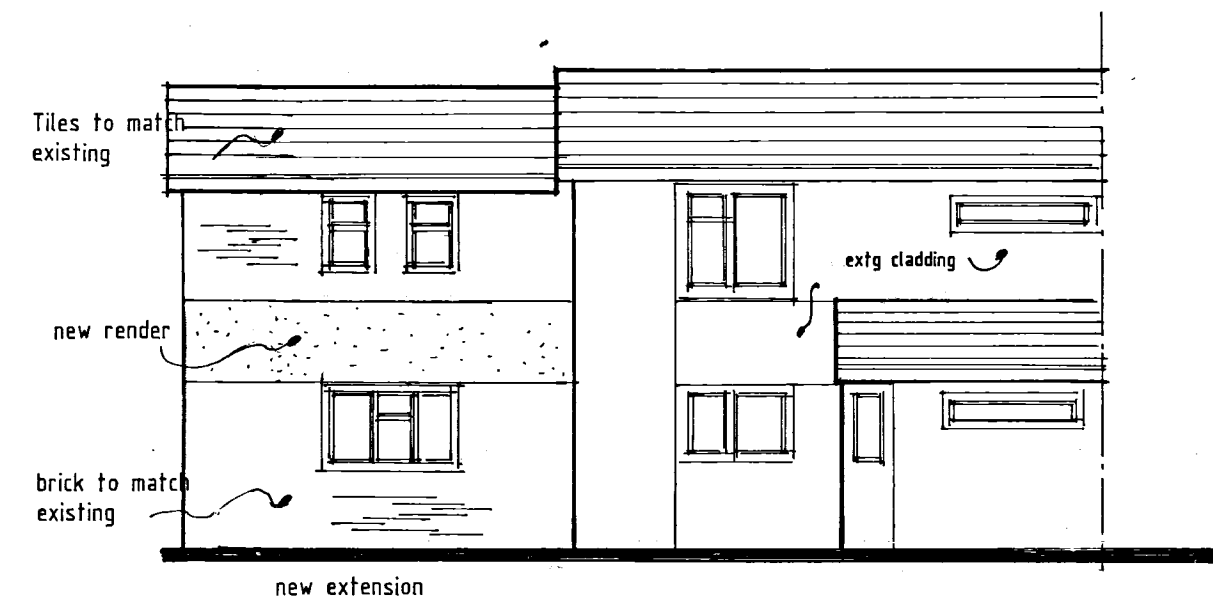


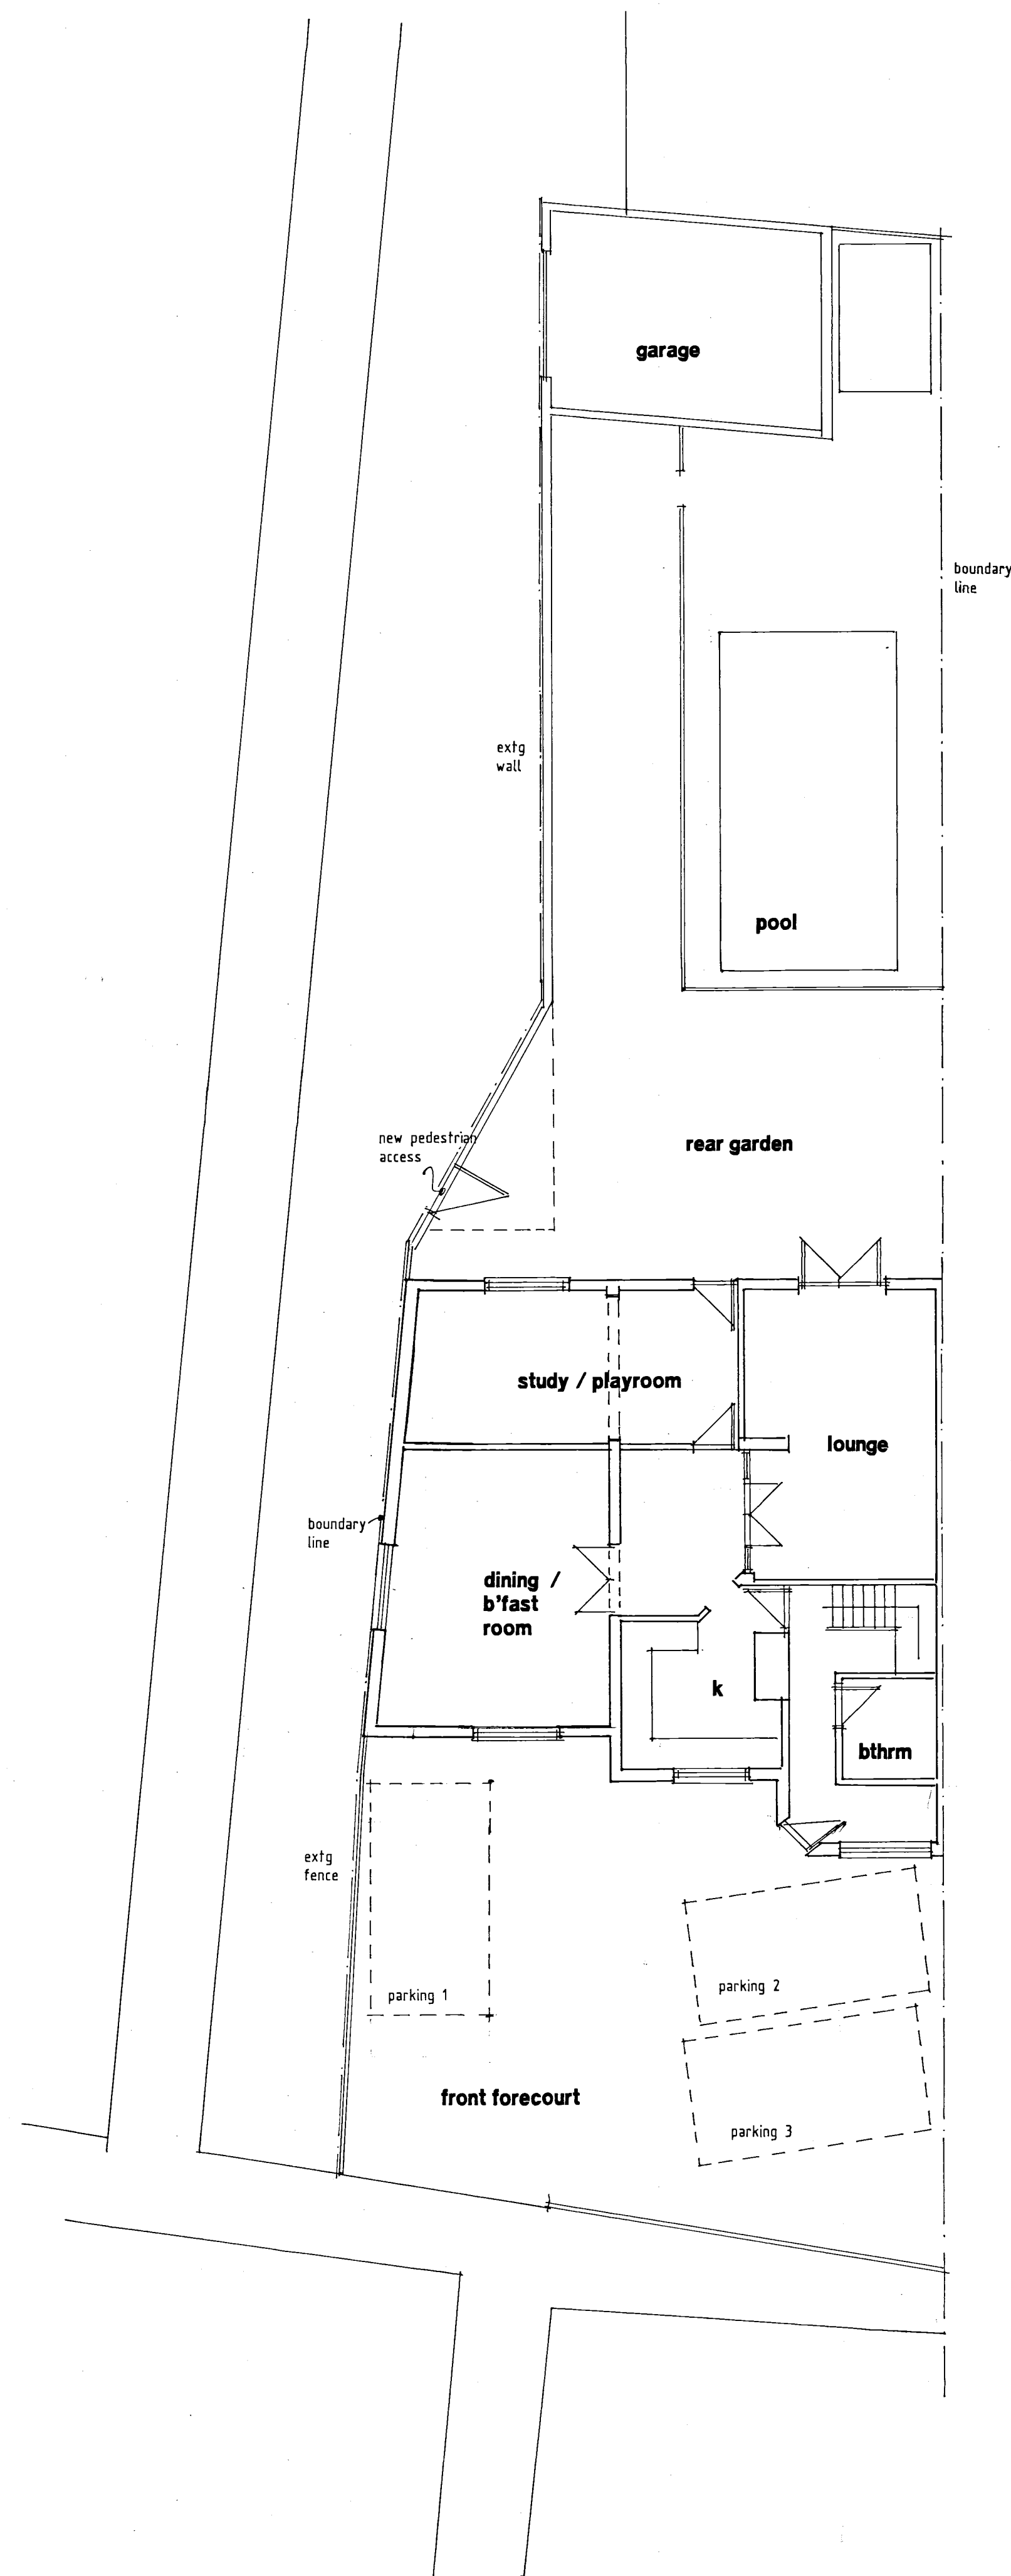


Front
Elevations

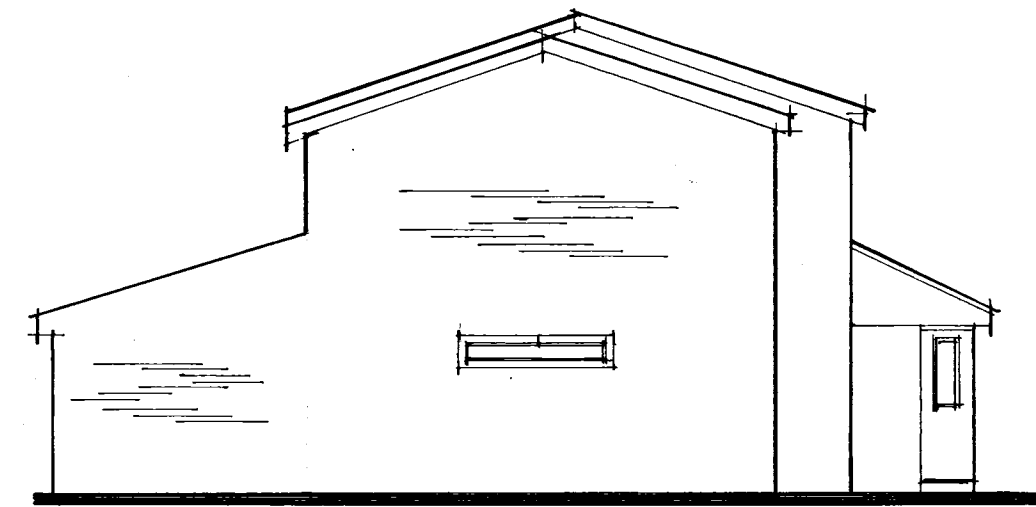


Side

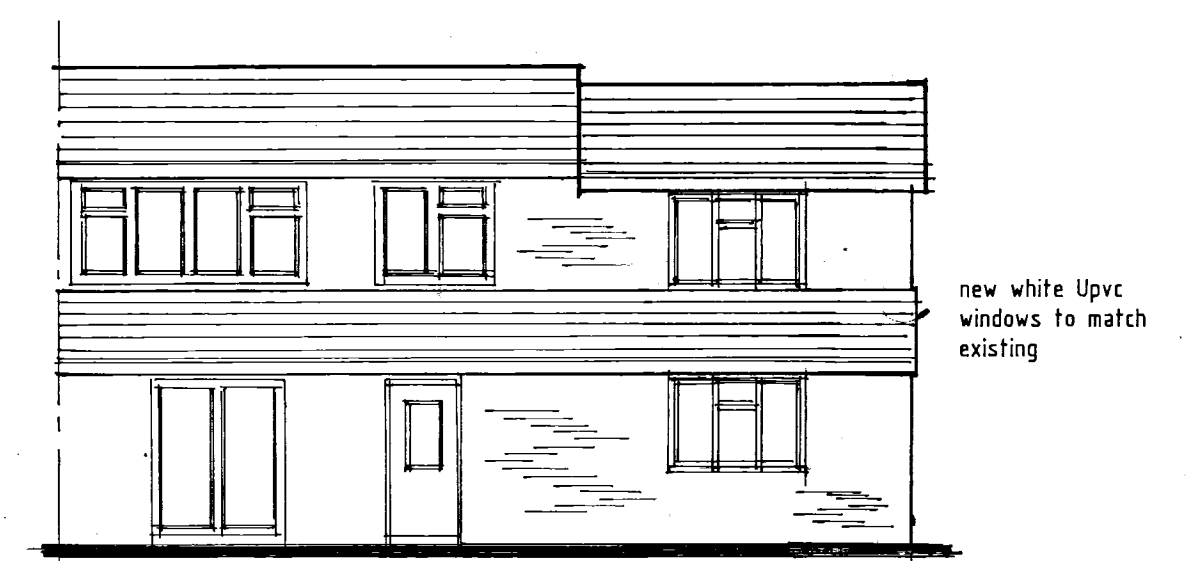

Rear

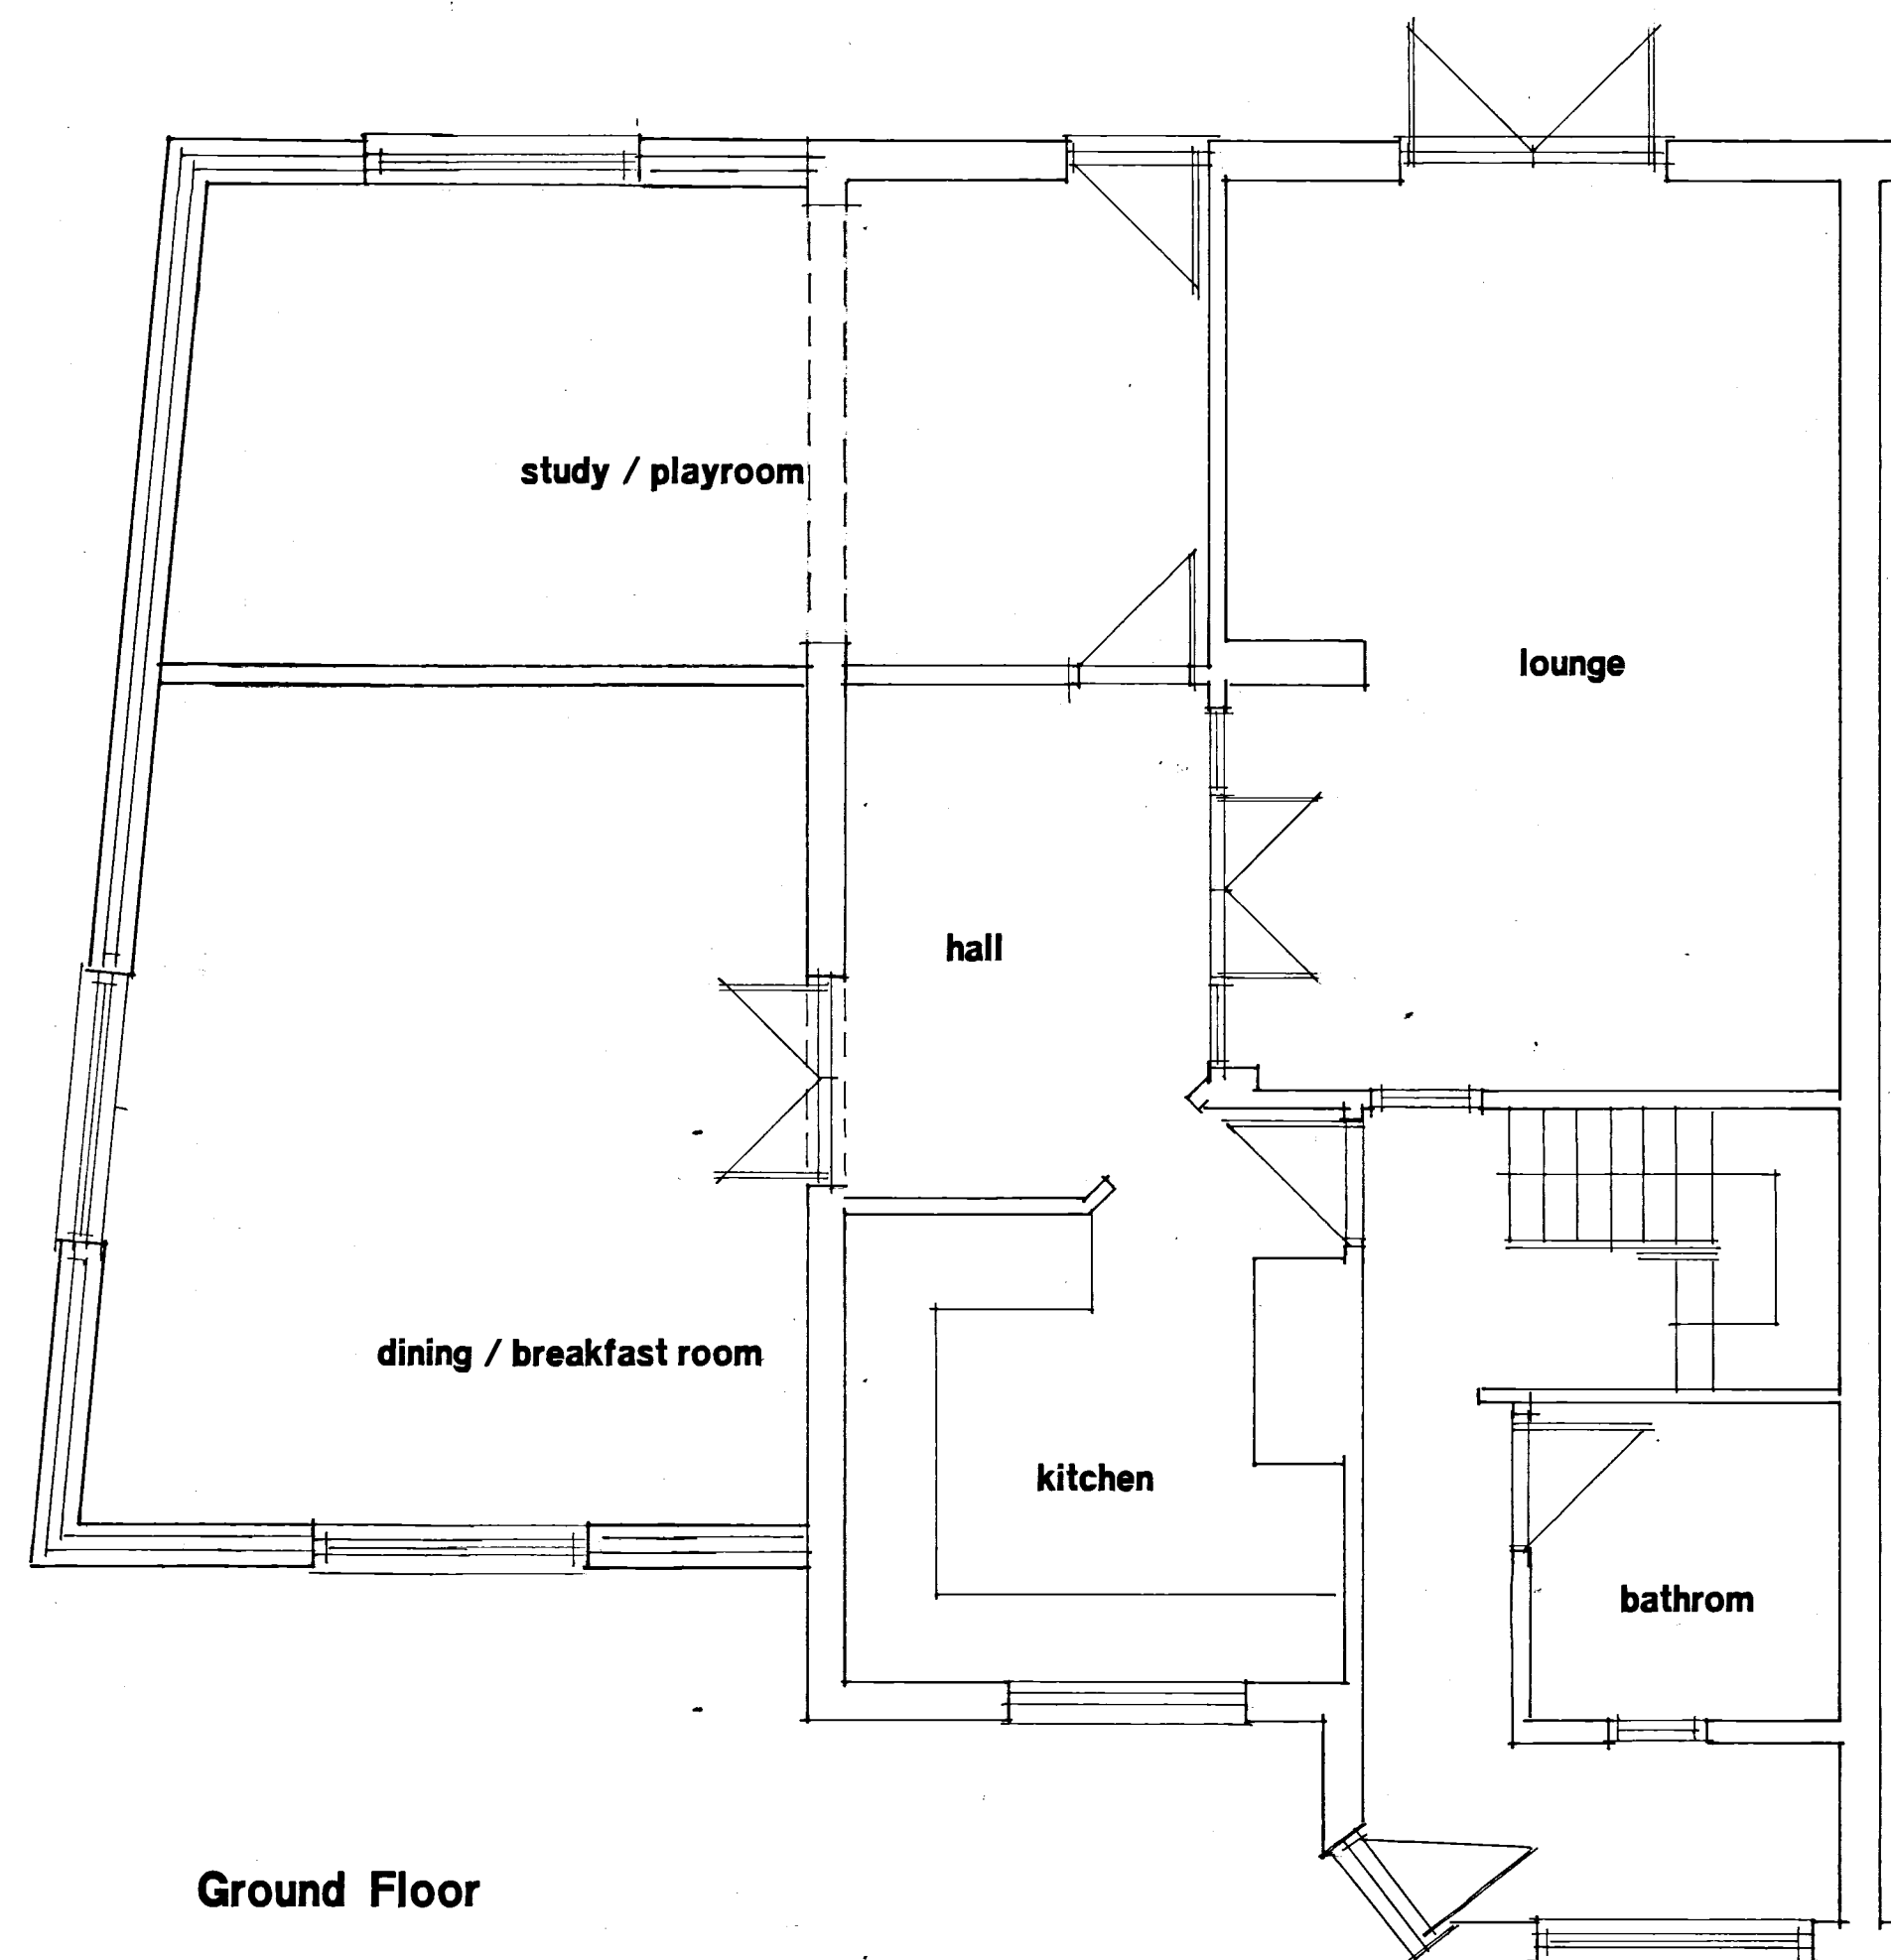


Ground Floor

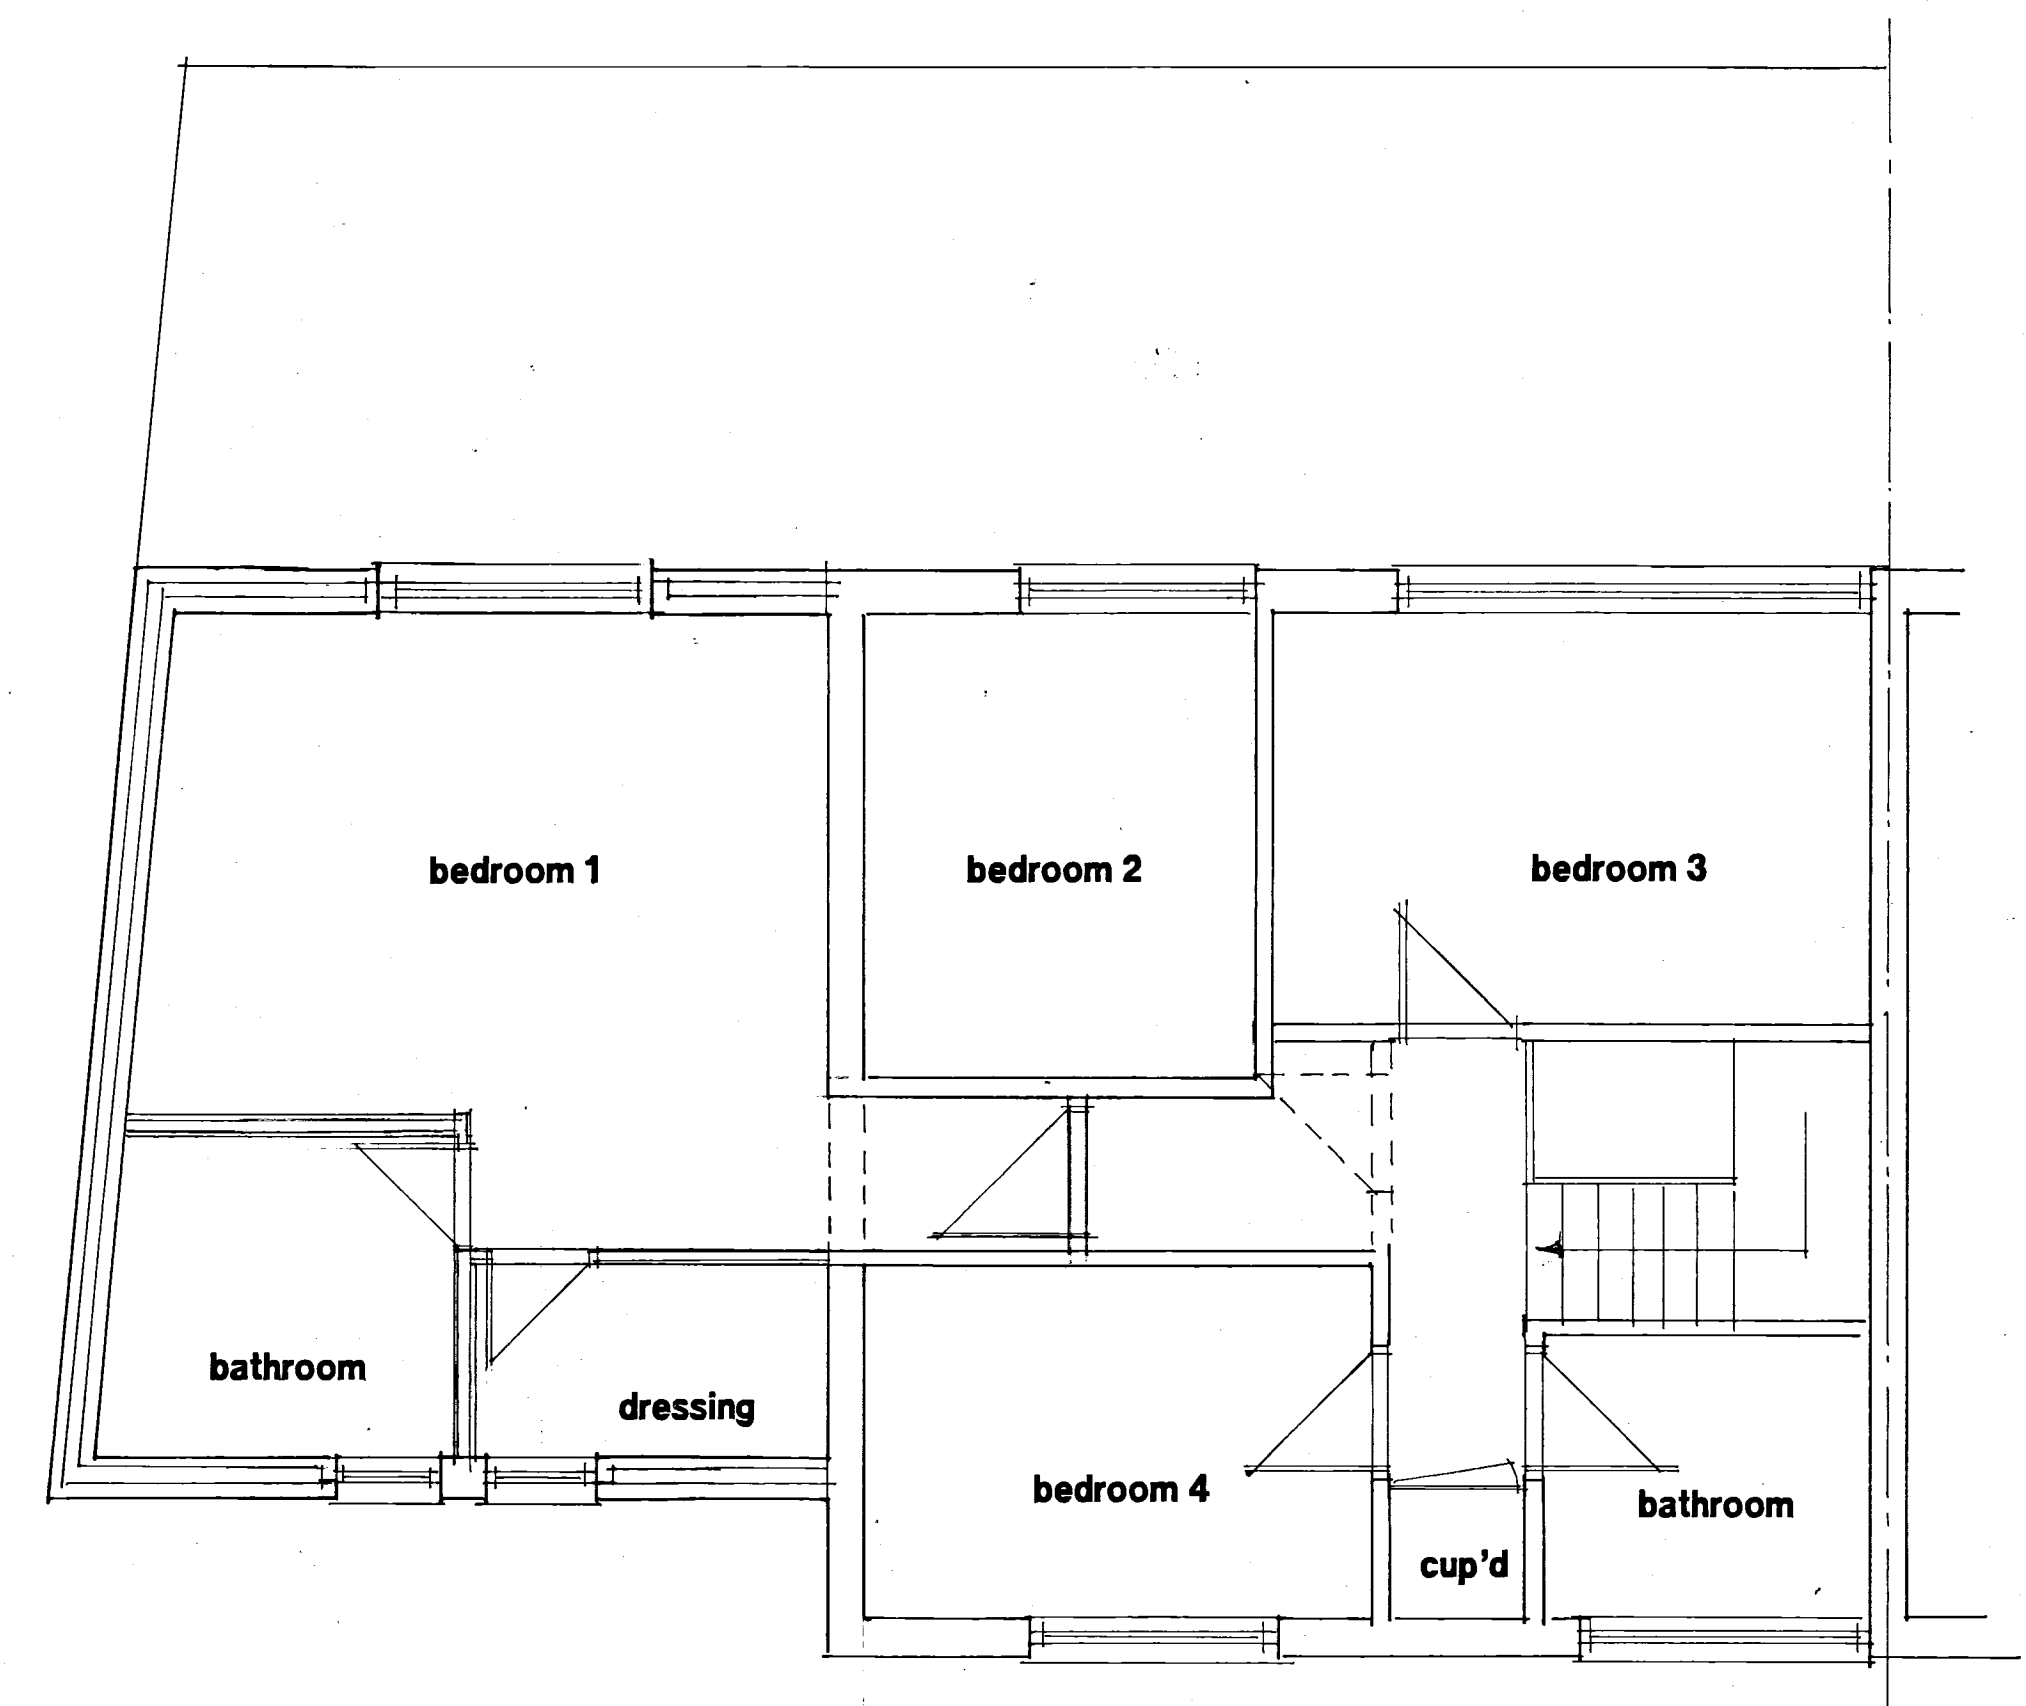

First Floor

Rev A: Extensionaltered 20/3/18

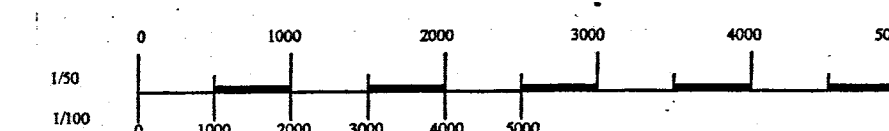

Ms L D Webb Dip (Arch)

Planning & Building Consultant

26A, Shaftesbury Road, Southsea, Portsmouth, PO5 3JR.

Tel: 02392 833161 Mobile: 07776 265 976 E-mail: mslwebb@gmail.com

Job:

**Proposed 2 Storey Side Extension
& Rear Single storey Extension.**

Drawing Title:

Proposed

Plans & Elevations

Address:

**8 Ivy Court, Waterlooville,
Hampshire. PO7 5JT.**

Scale: 1:100 1:50

Date: March 2018

Drwg no: ICS 01/02 **A**

All Dimensions Must Be Checked On Site,
And Not Scaled From This Drawing.
Except For Local Planning purposes Only.