
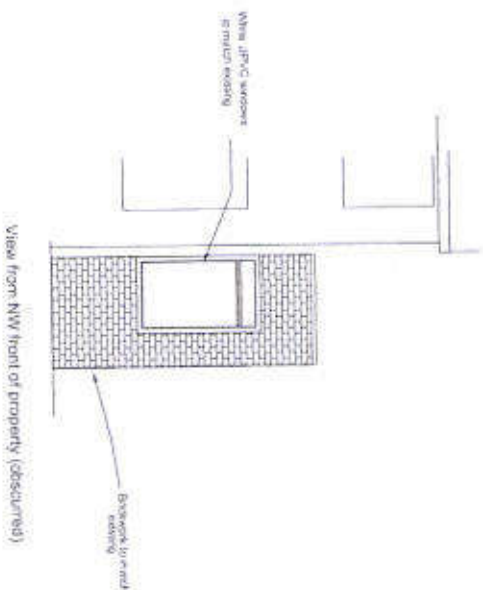


View from SW garden side (obscured by 1.8m fence)

View from SE rear of property (fencing side of No. 32)

View from NE verga side (obscured by 1.8m fence)

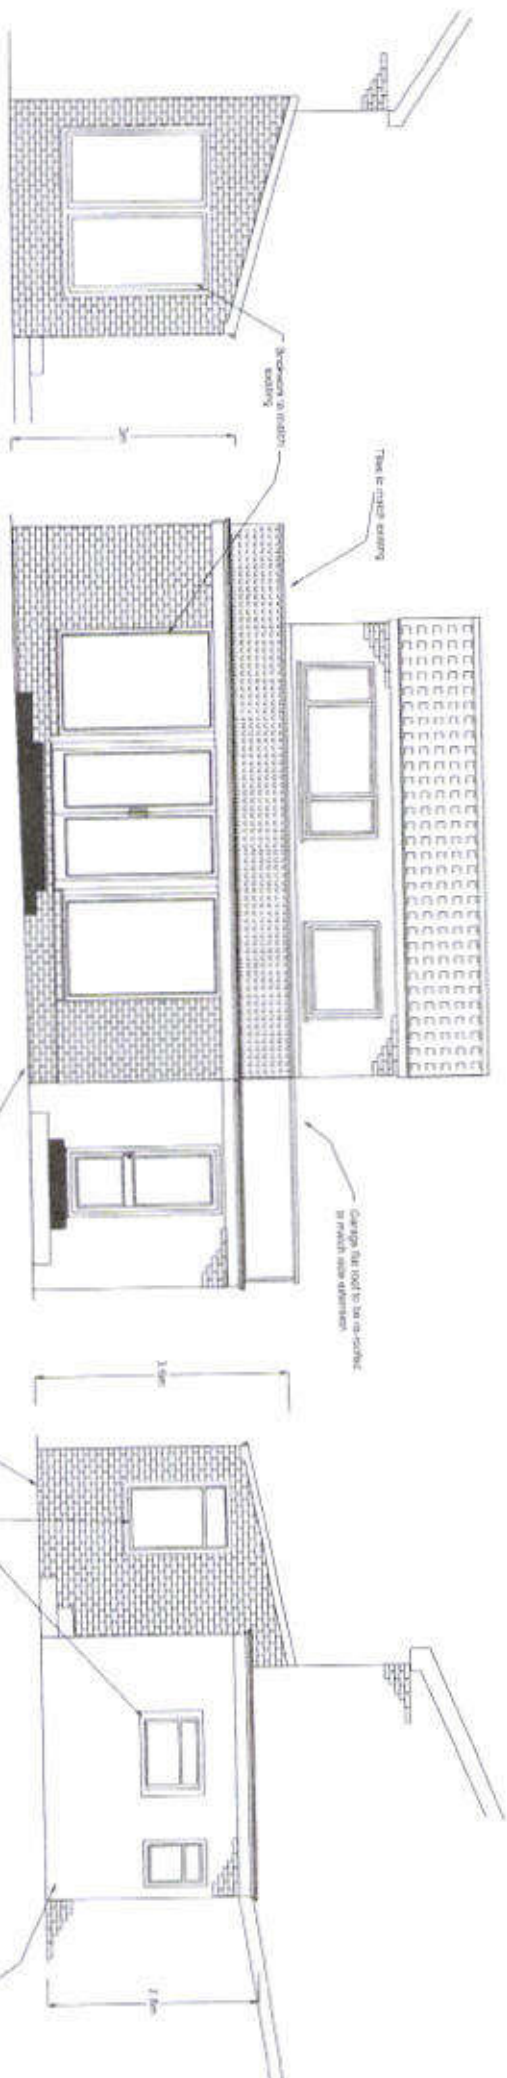

HAVANT BOROUGH
COUNCIL
06 MAR 2018
RECEIVED

Mr. Q. Hylands
33 Cornbrook Grove
Waterlooville
PO7 8RD

Rear extension to replace conservatory
and create a utility room

Proposed Elevations

SIZE	DATE	DWG NO	REV
A4	05/03/18	BE/003	A
SCALE	1:100	SHEET	