


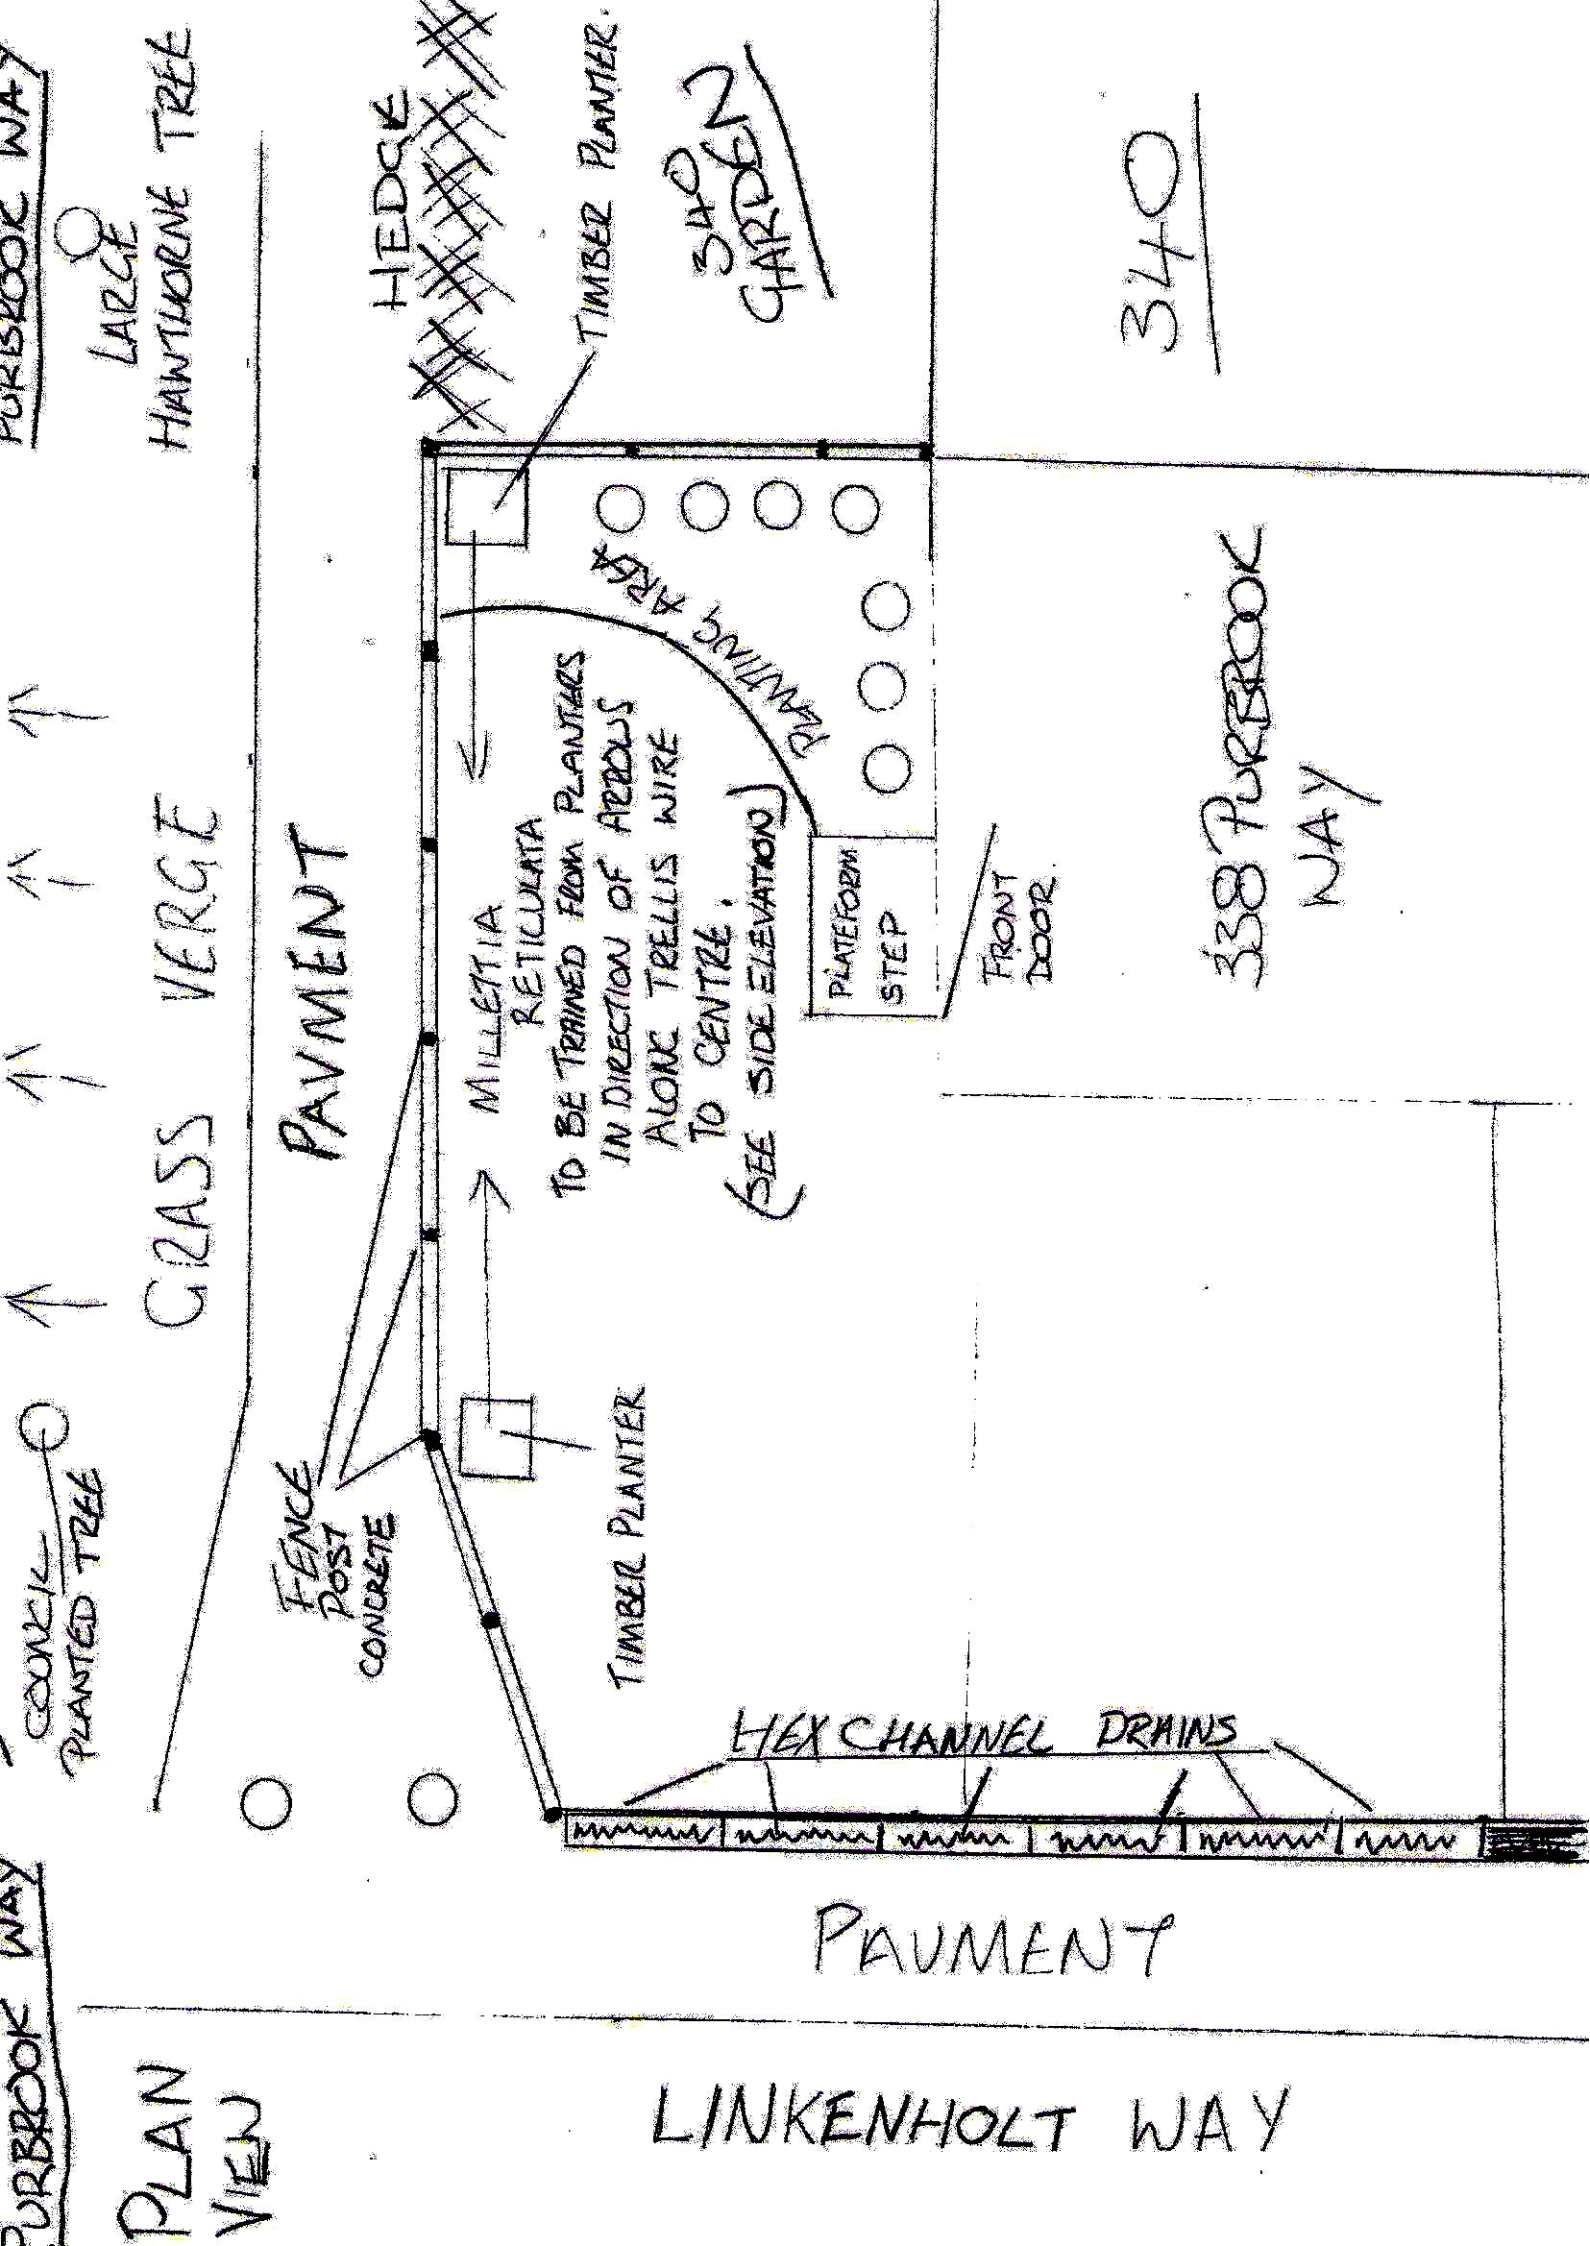

PURBROOK WAY

LARGE
HAWTHORNE TREE

↑ ↑ ↑ ↑

COUNCIL
PLANTED TREE

GRASS VERGE

PAVMENT

FENCE
POST
CONCRETE

MILLETTIA
RETICULATA

TO BE TRAINED FROM PLANTIES
IN DIRECTION OF ARROWS
ALONG TRELLIS WIRE
TO CENTRE.
(SEE SIDE ELEVATION)

TIMBER PLANTER

HEDGE

TIMBER PLANTER

SAND
GARDEN

PLATFORM
STEP

FRONT
DOOR

338 PURBROOK
WAY

340

HEX CHANNEL DRAINS

PAVMENT



PURBROOK WAY

PLAN
VIEW

LINKENHOLT WAY

SIDE ELEVATION

PURBROOK WAY

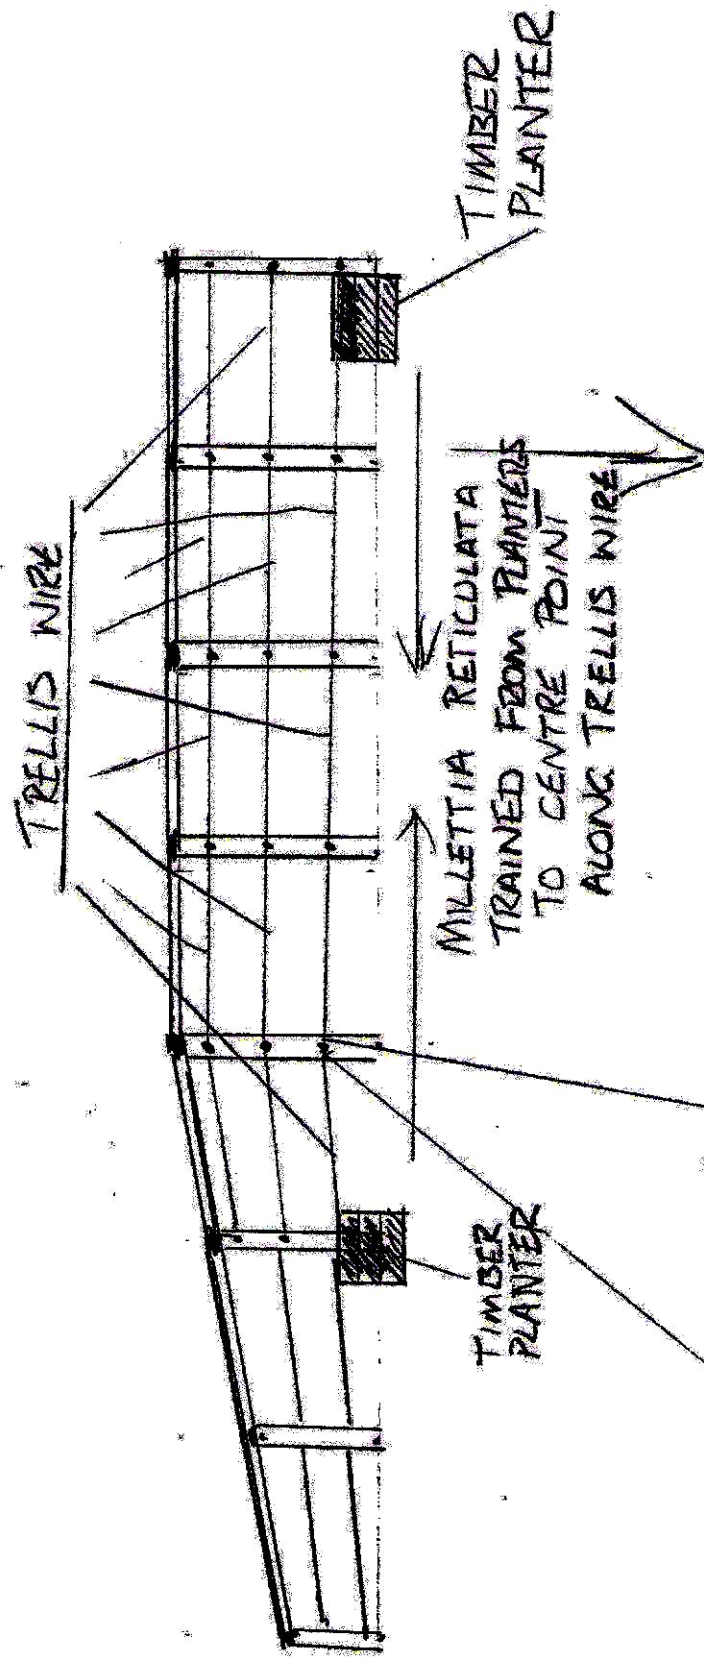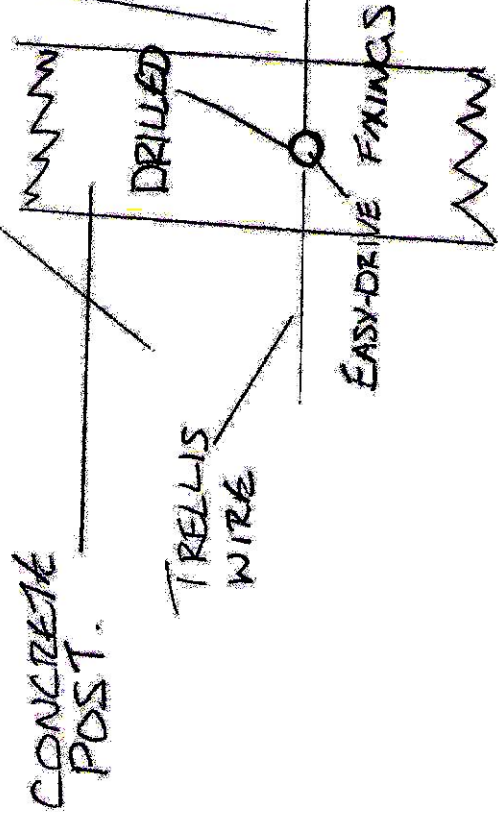

338
(HOUSE)

LINKENHOLT WAY