



Rear of Cranbrook Villa - 7014

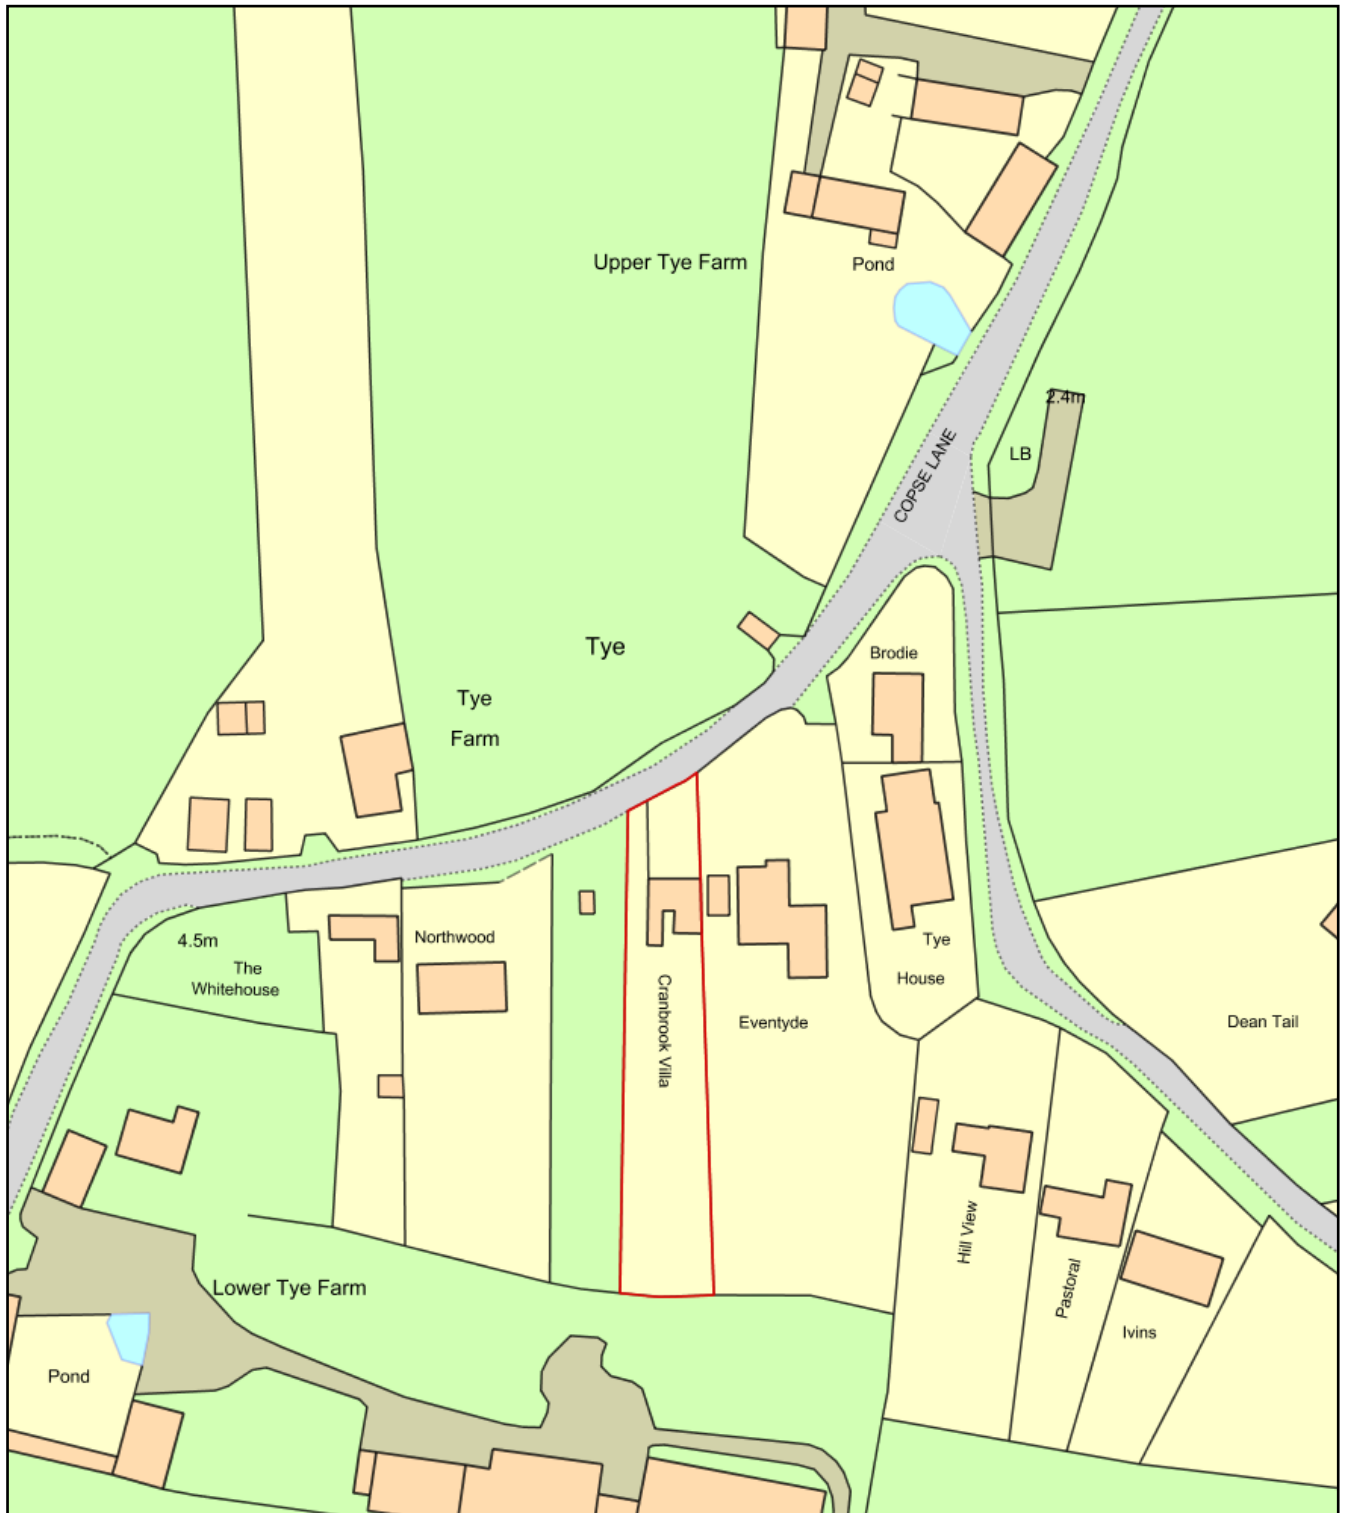

0 50
Metres

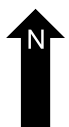

Plan Produced for: Cyme Developments

Date Produced: 20 Dec 2017

Plan Reference Number: TQRQM17354151413806

Scale: 1:1250 @ A4