


Bembridge House

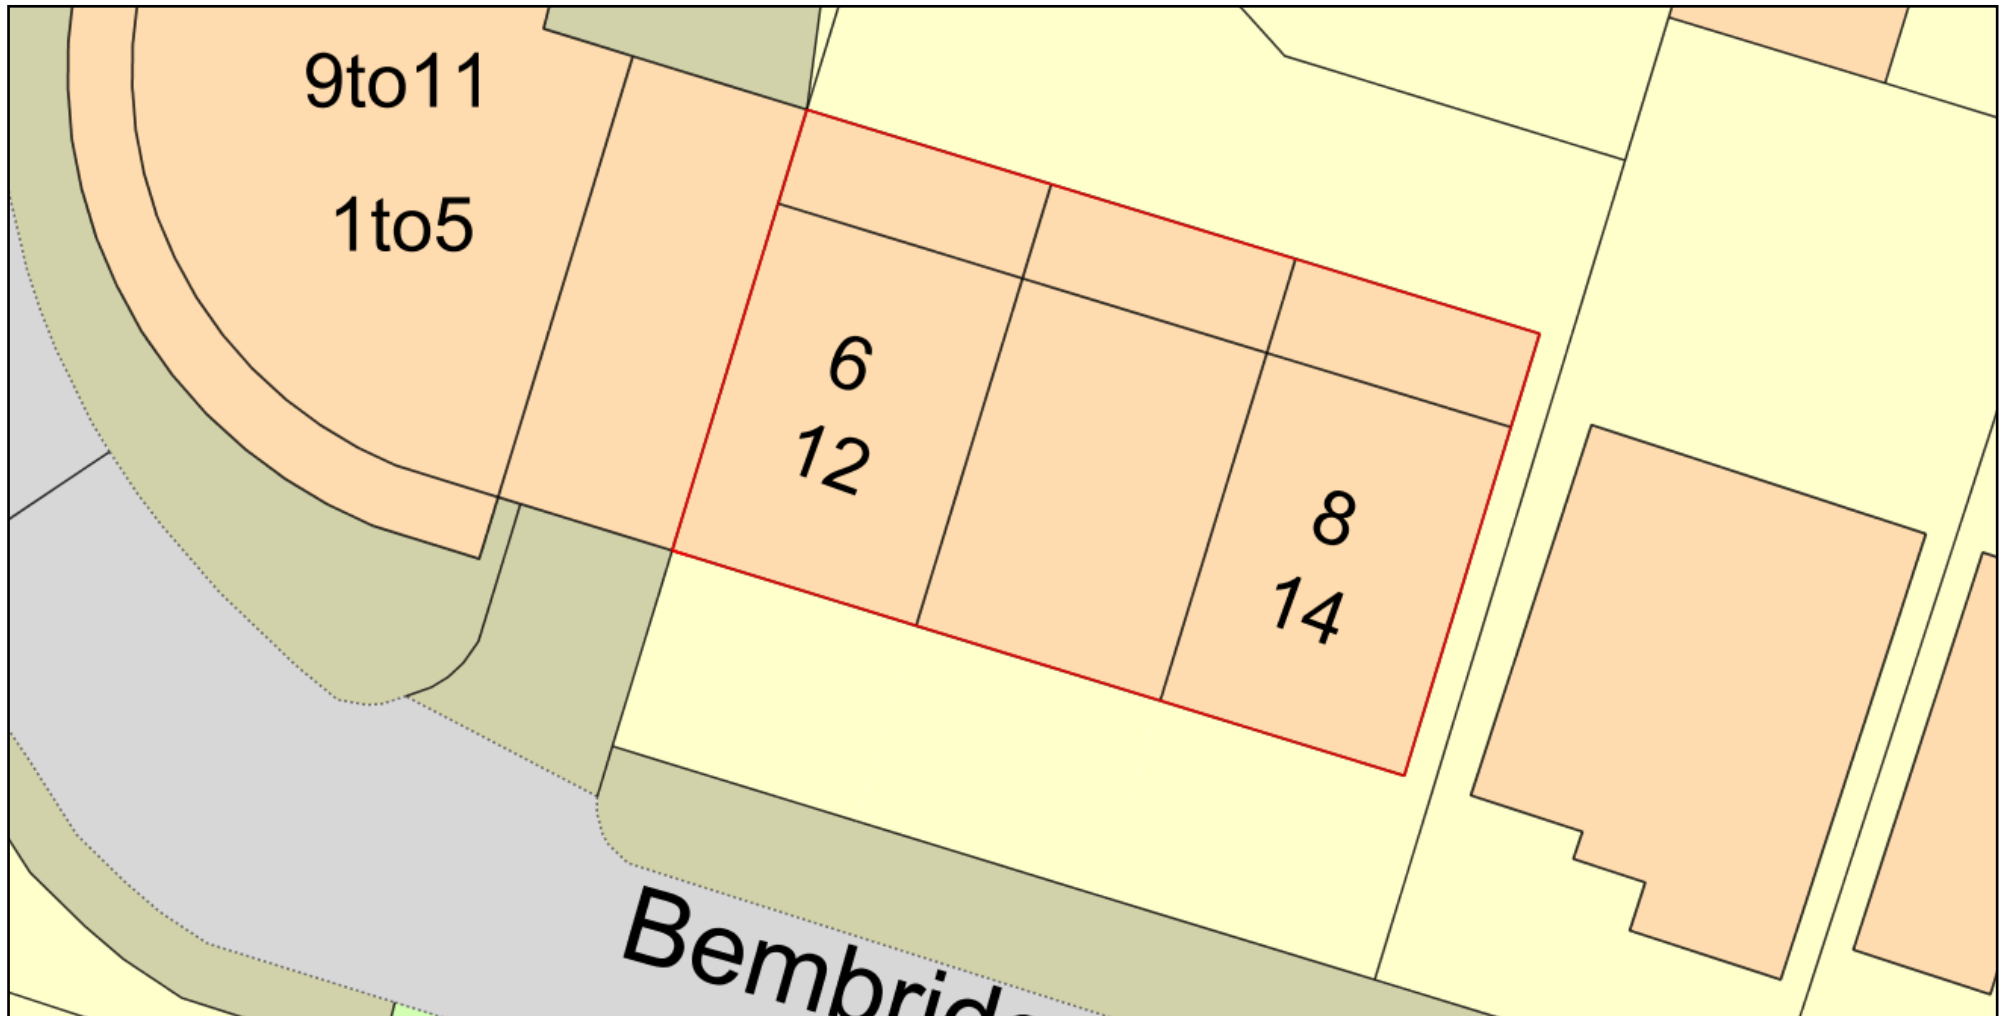

0 10
Metres



Plan Produced for: Steve Webb

Date Produced: 22 Jun 2018

Plan Reference Number: TQRQM18173222116040

Scale: 1:200 @ A4