
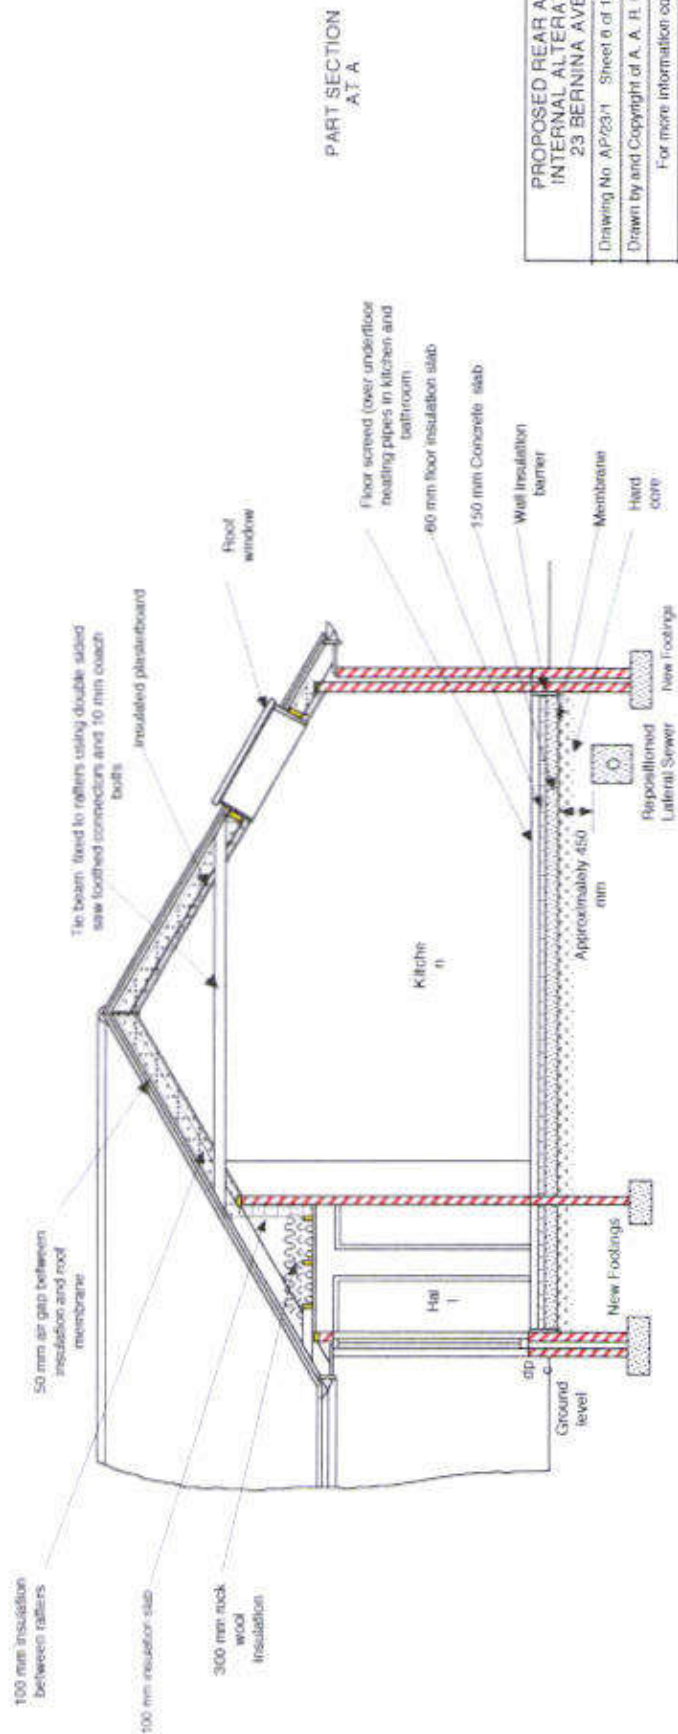


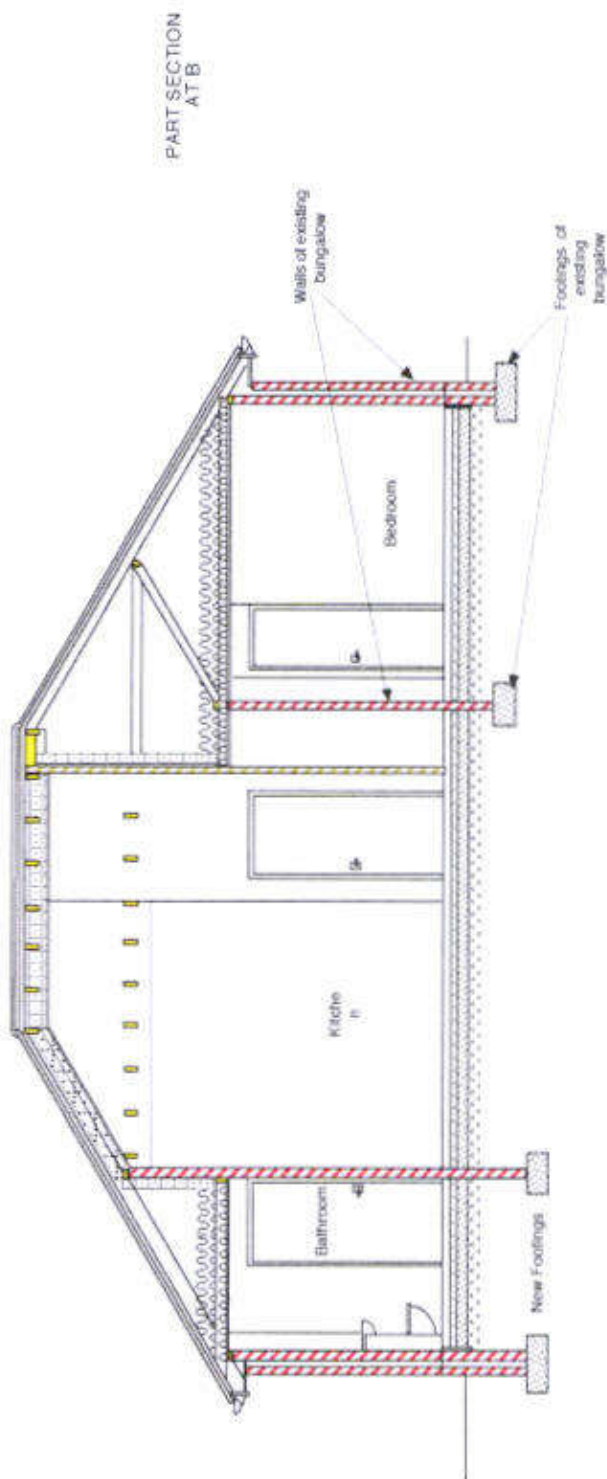

PROPOSED REAR AND SIDE EXTENSION AND INTERNAL ALTERATIONS TO BUNGALOW AT 23 BERNINA AVENUE WATERLOOVILLE			
Drawing No. AP/23/1	Sheet 6 of 10 Sheets	Issue: 1	
Drawn by and Copyright of A. B. Pegley	Date: 29 January 2018		
For more information contact: apogley@onetel.com			
Scale (this sheet) 1 : 80			Dimensions in Metres