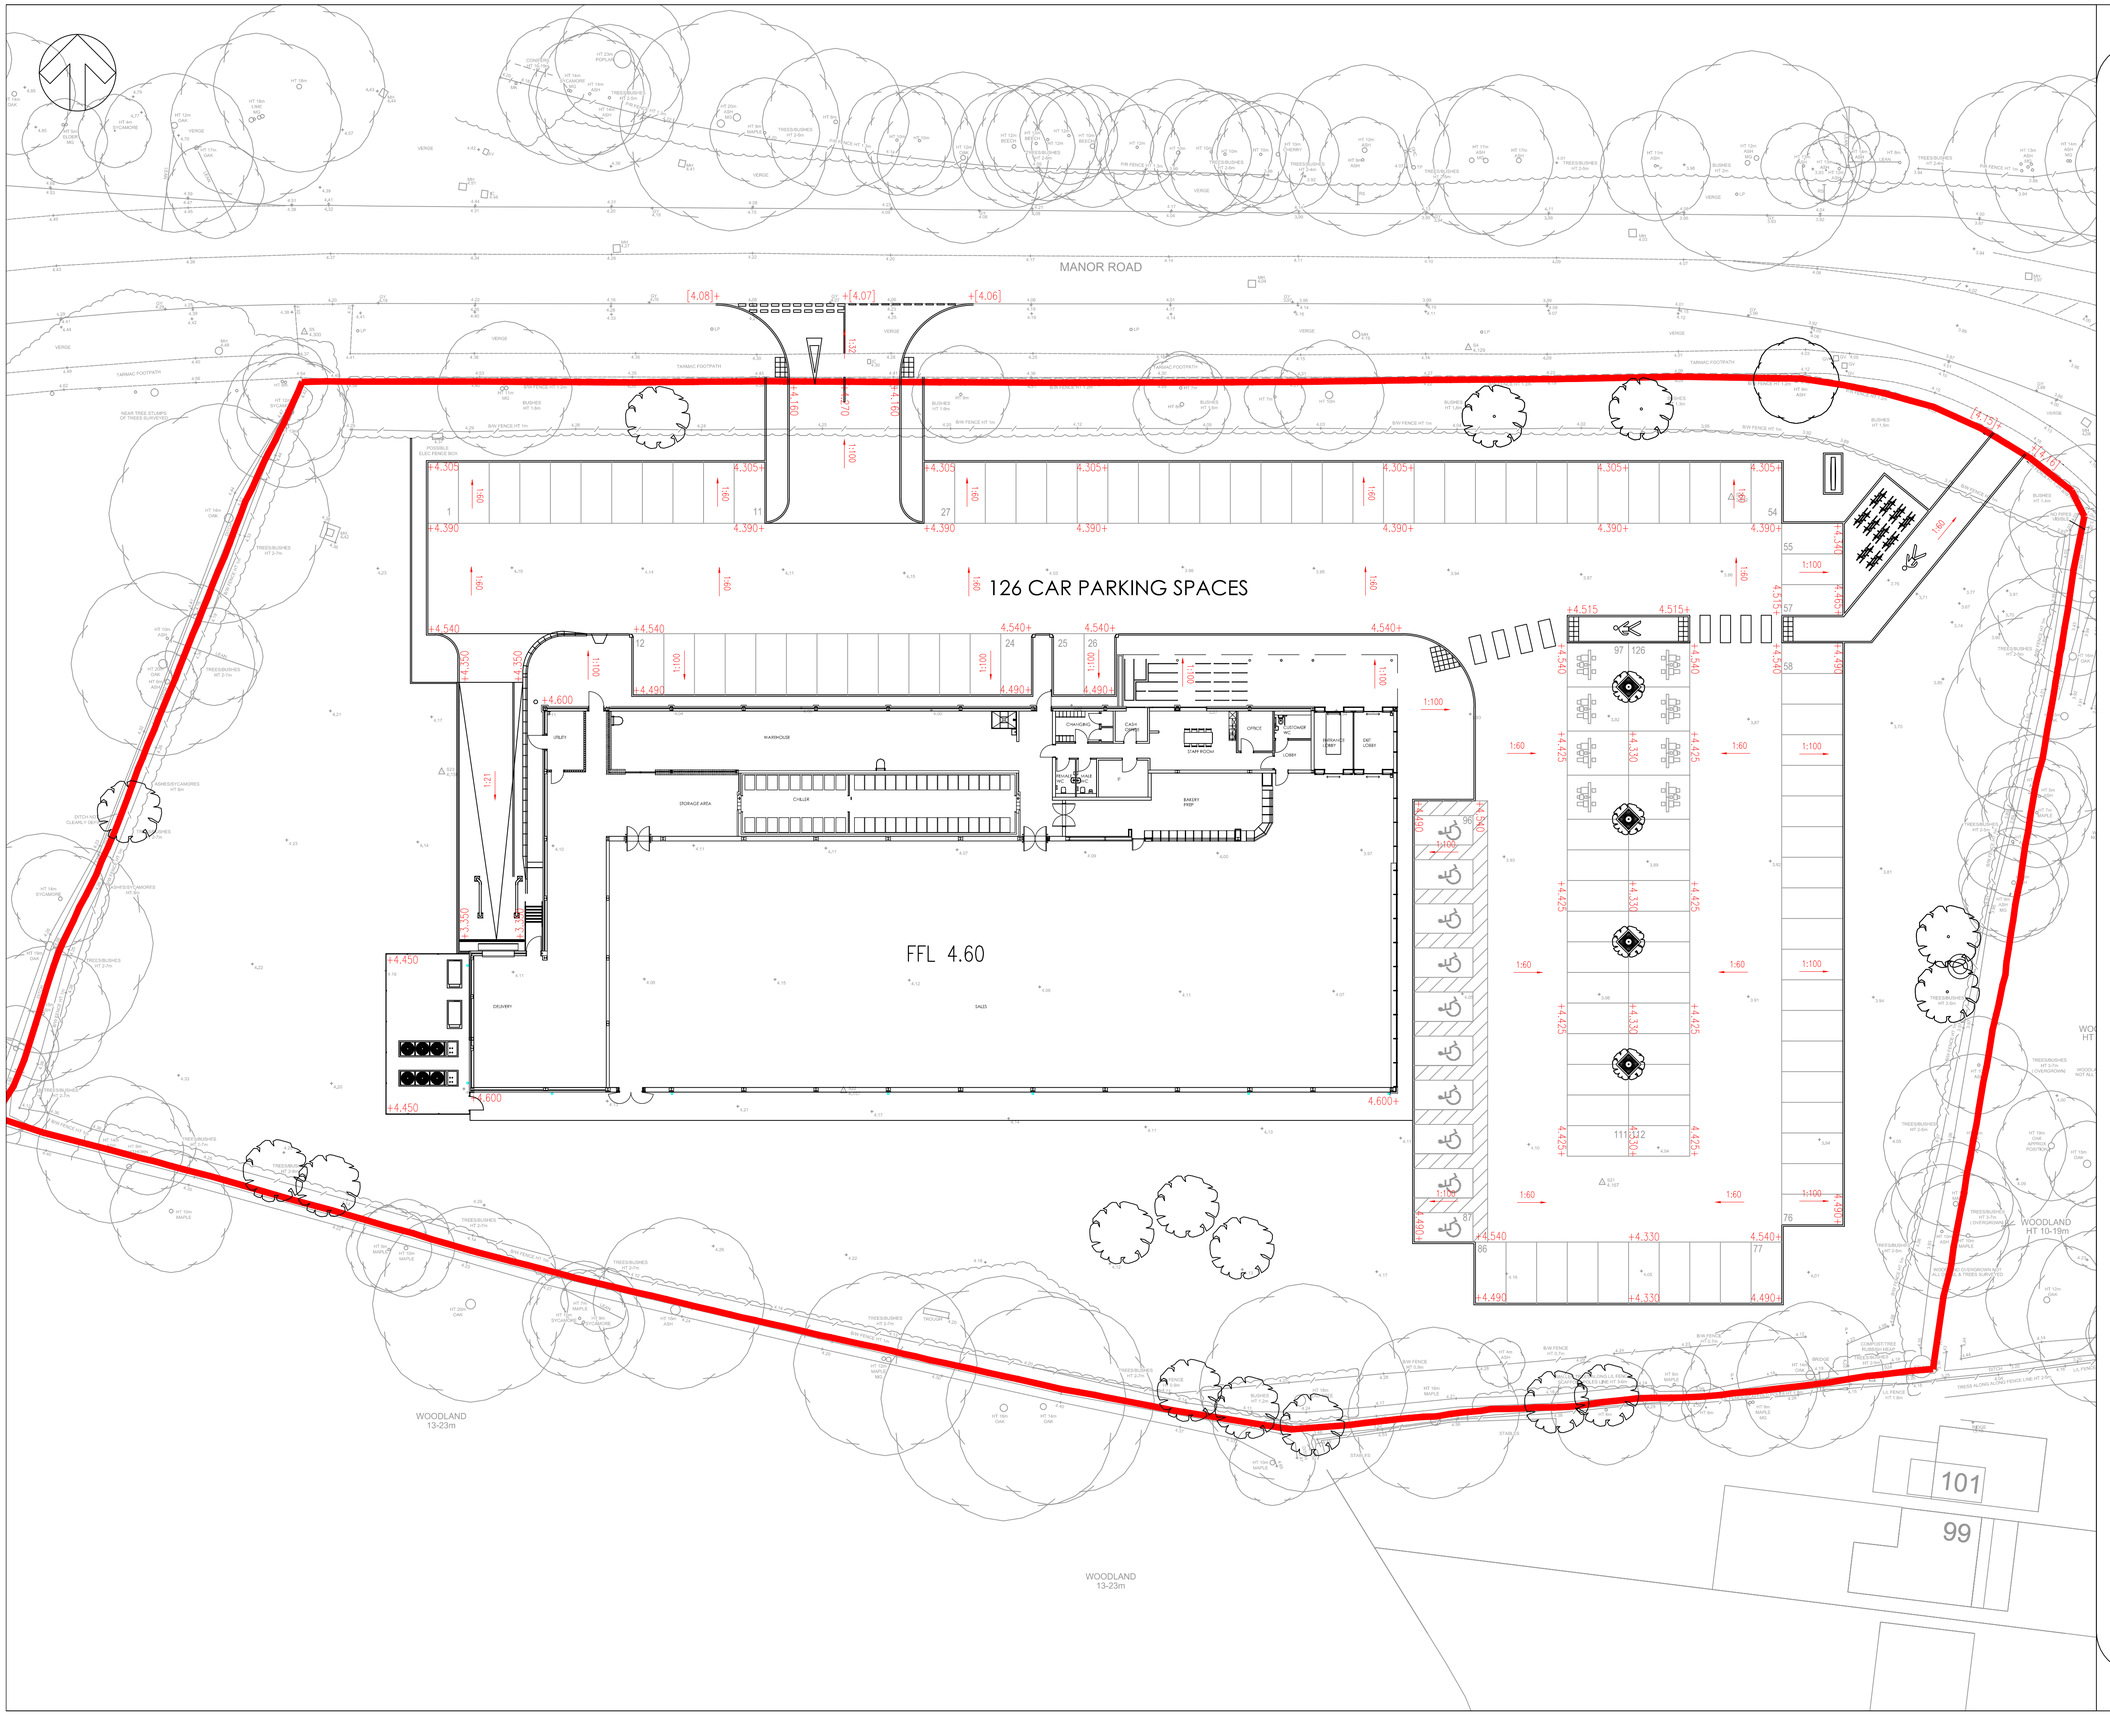


General Notes

1. TO BE READ WITH ALL OTHER JDL CONSULTANTS LTD DRAWINGS AND SPECIFICATIONS.
2. DO NOT SCALE THIS DRAWING.
3. CONTRACTOR TO VERIFY LOCATION OF ALL EXISTING SERVICES PRIOR TO COMMENCEMENT.
4. ALL WORKS TO BE UNDERTAKEN IN ACCORDANCE WITH LIDL SPECIFICATION.

T1	TENDER ISSUE	06NOV17
	Revision/Issue	Date

JDL Consultants Limited
Civil and Structural Consulting Engineers

68 Macrae Road, Eden Office Park,
Pill, Bristol, BS20 0DD
T - 01275 372154
E - jdl@jdlconsultants.co.uk

106 Weston Street, London. SE1 3QB.
T - 0203 7275 380
E - jdl@jdlconsultants.co.uk

Drawing Title

PROPOSED LEVELS

Architect

Project

LiDL HAYLING ISLAND

Scale	Date	Drg No	Rev
1:250 @ A1	NOV 17	16604–E01	T1

© JDL Consultants Limited