


HAVANT BOROUGH
COUNCIL
- 8 FEB 2017
RECEIVED

PROPOSED REAR ADDITION
45A, BACON LANE, HAYLING ISLAND HANTS.
FOR MR & MRS S. HUTCHINGS

EXISTING LAYOUT

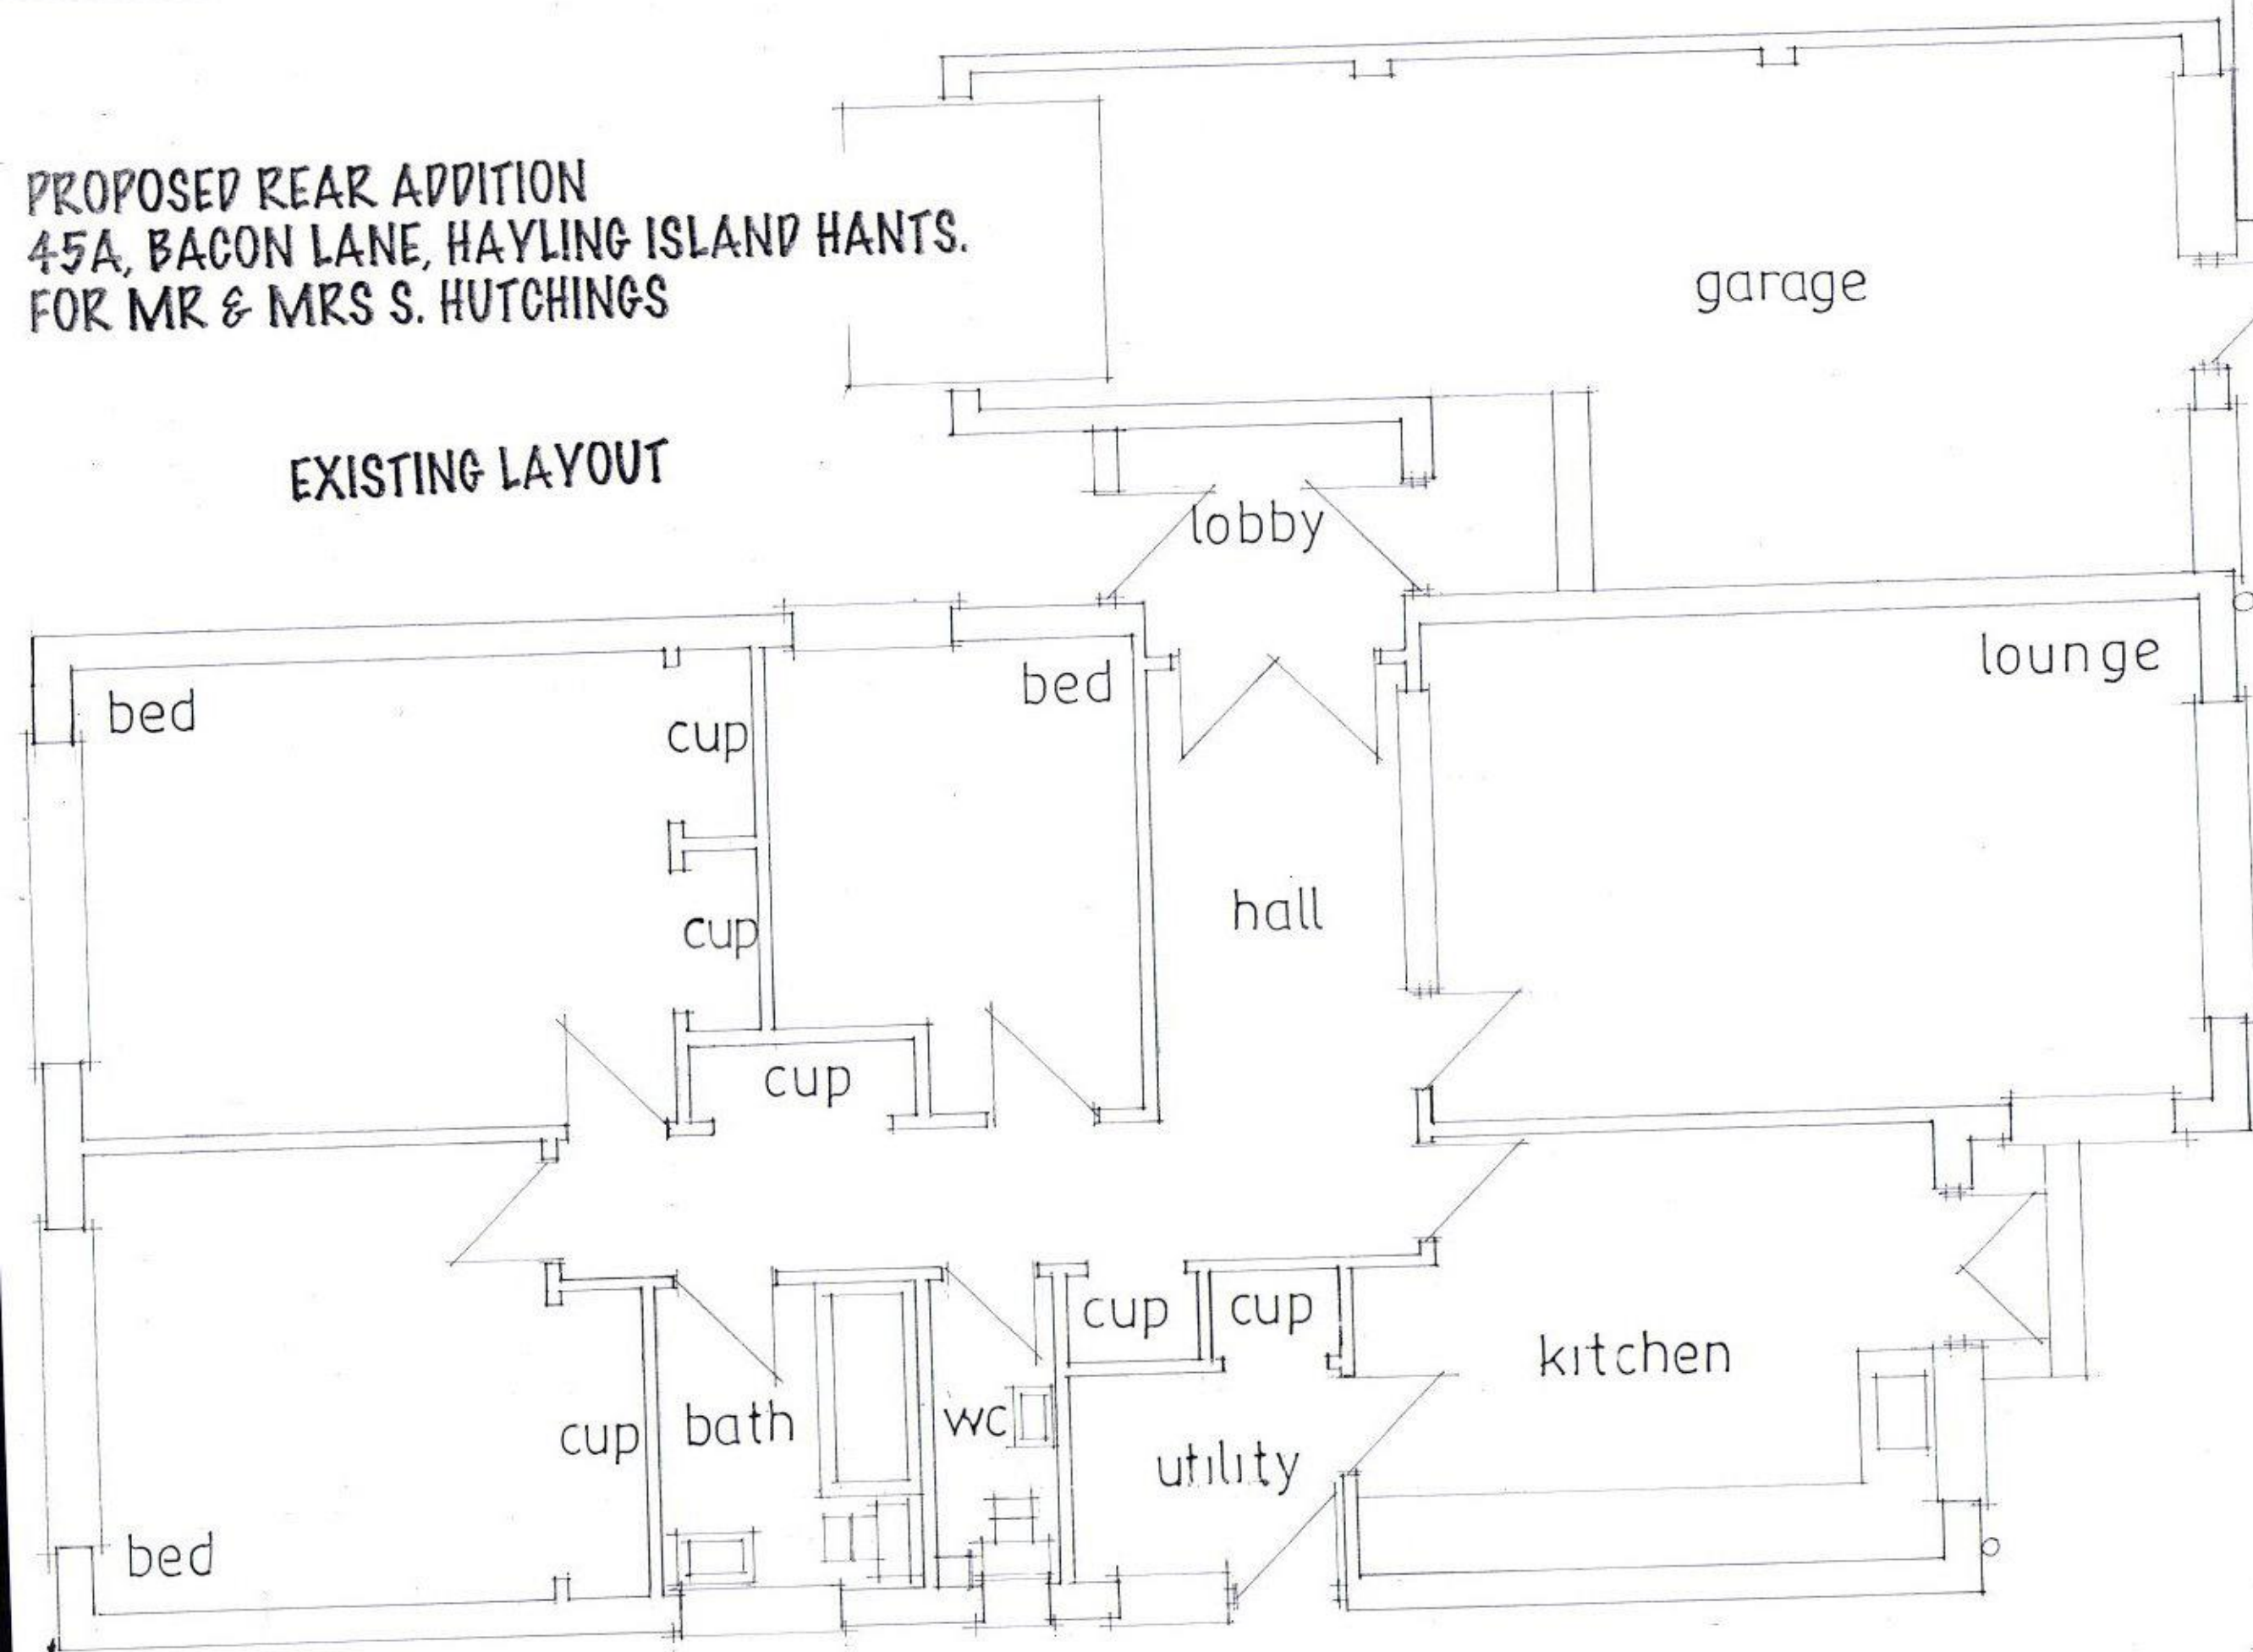

date feb 17
scale 1:50

PETER J WALKER
182, SEAFRONT, HAYLING ISLAND, HANTS
PO11 9AN
TEL 02392467571