



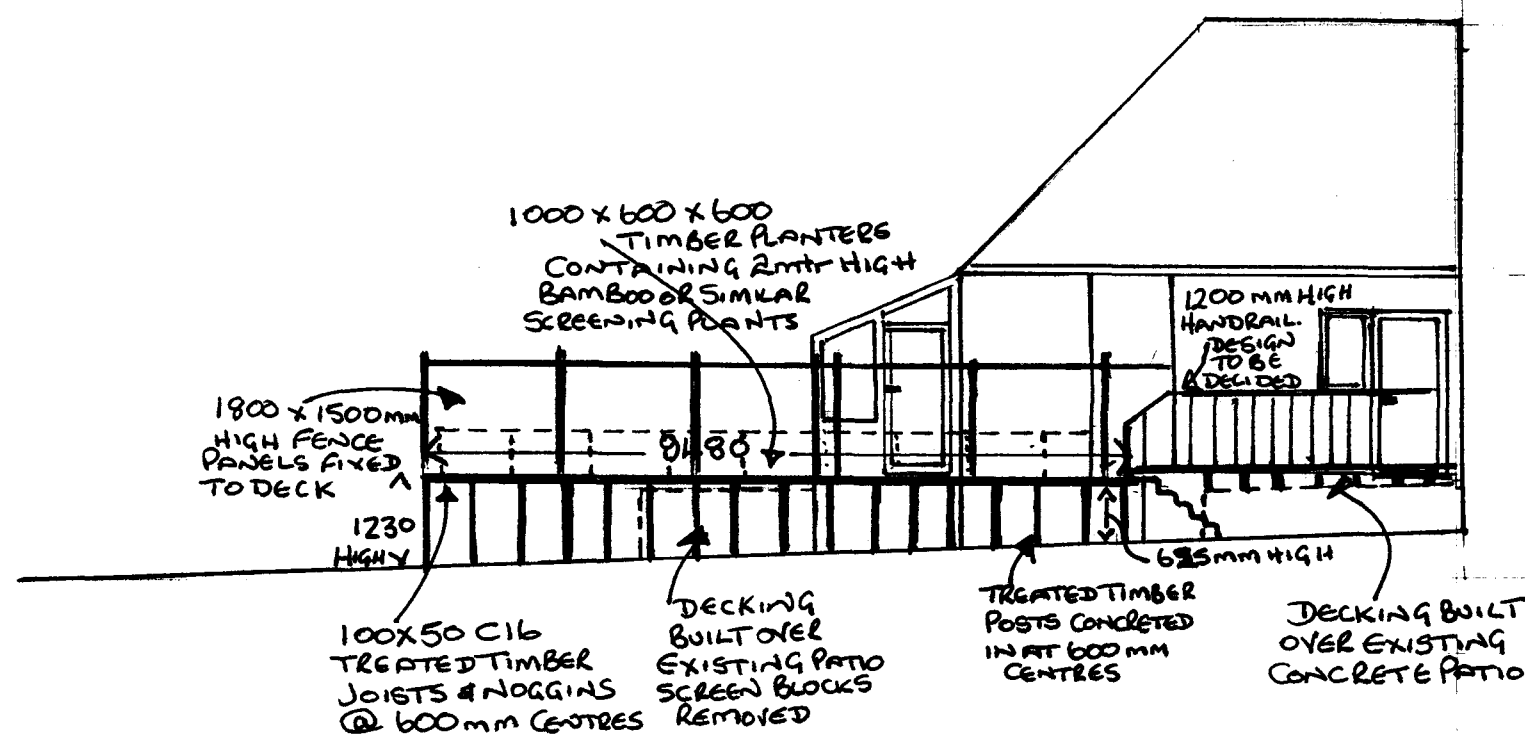

PROPOSED SIDE ELEVATION

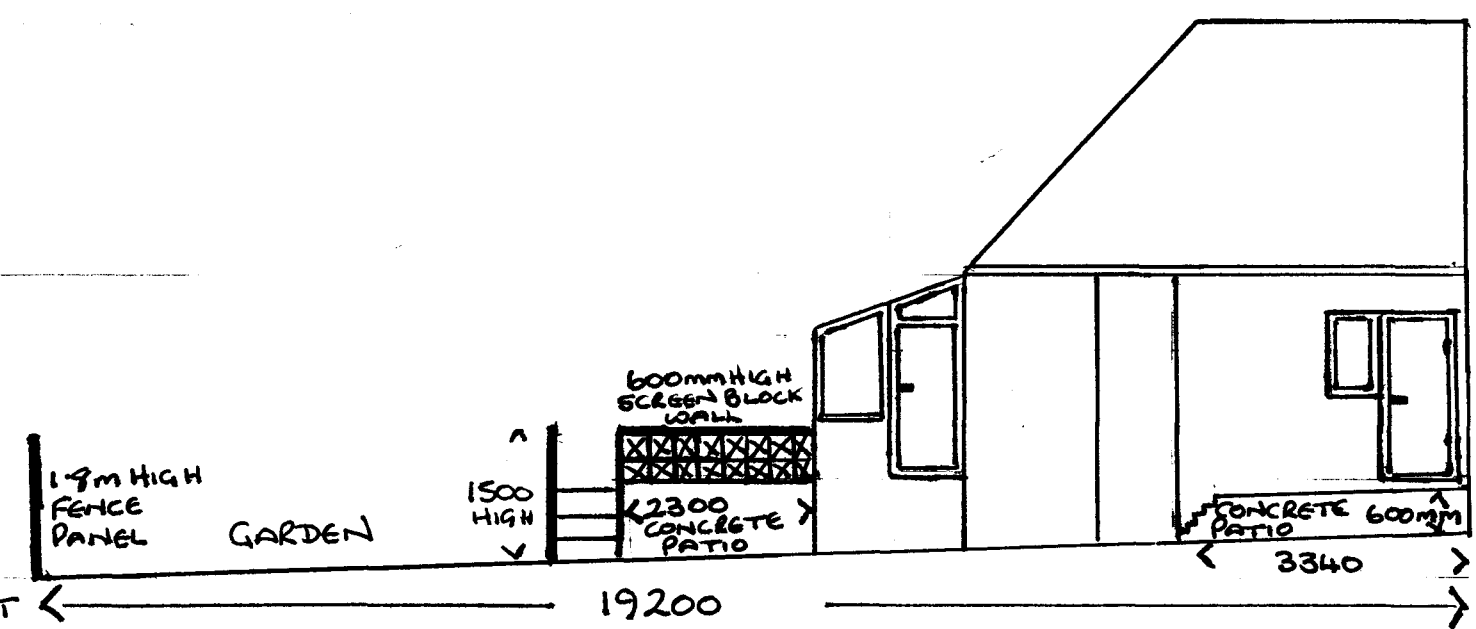

EXISTING SIDE ELEVATION

HAVANT BOROUGH
COUNCIL
20 NOV 2017
RECEIVED

REVISED EXISTING AND
PROPOSED SIDE ELEVATIONS
FOR DECKING AT
60 GLADYS AVENUE
COWPLAIN PO8 8HS
SCALE 1:100