


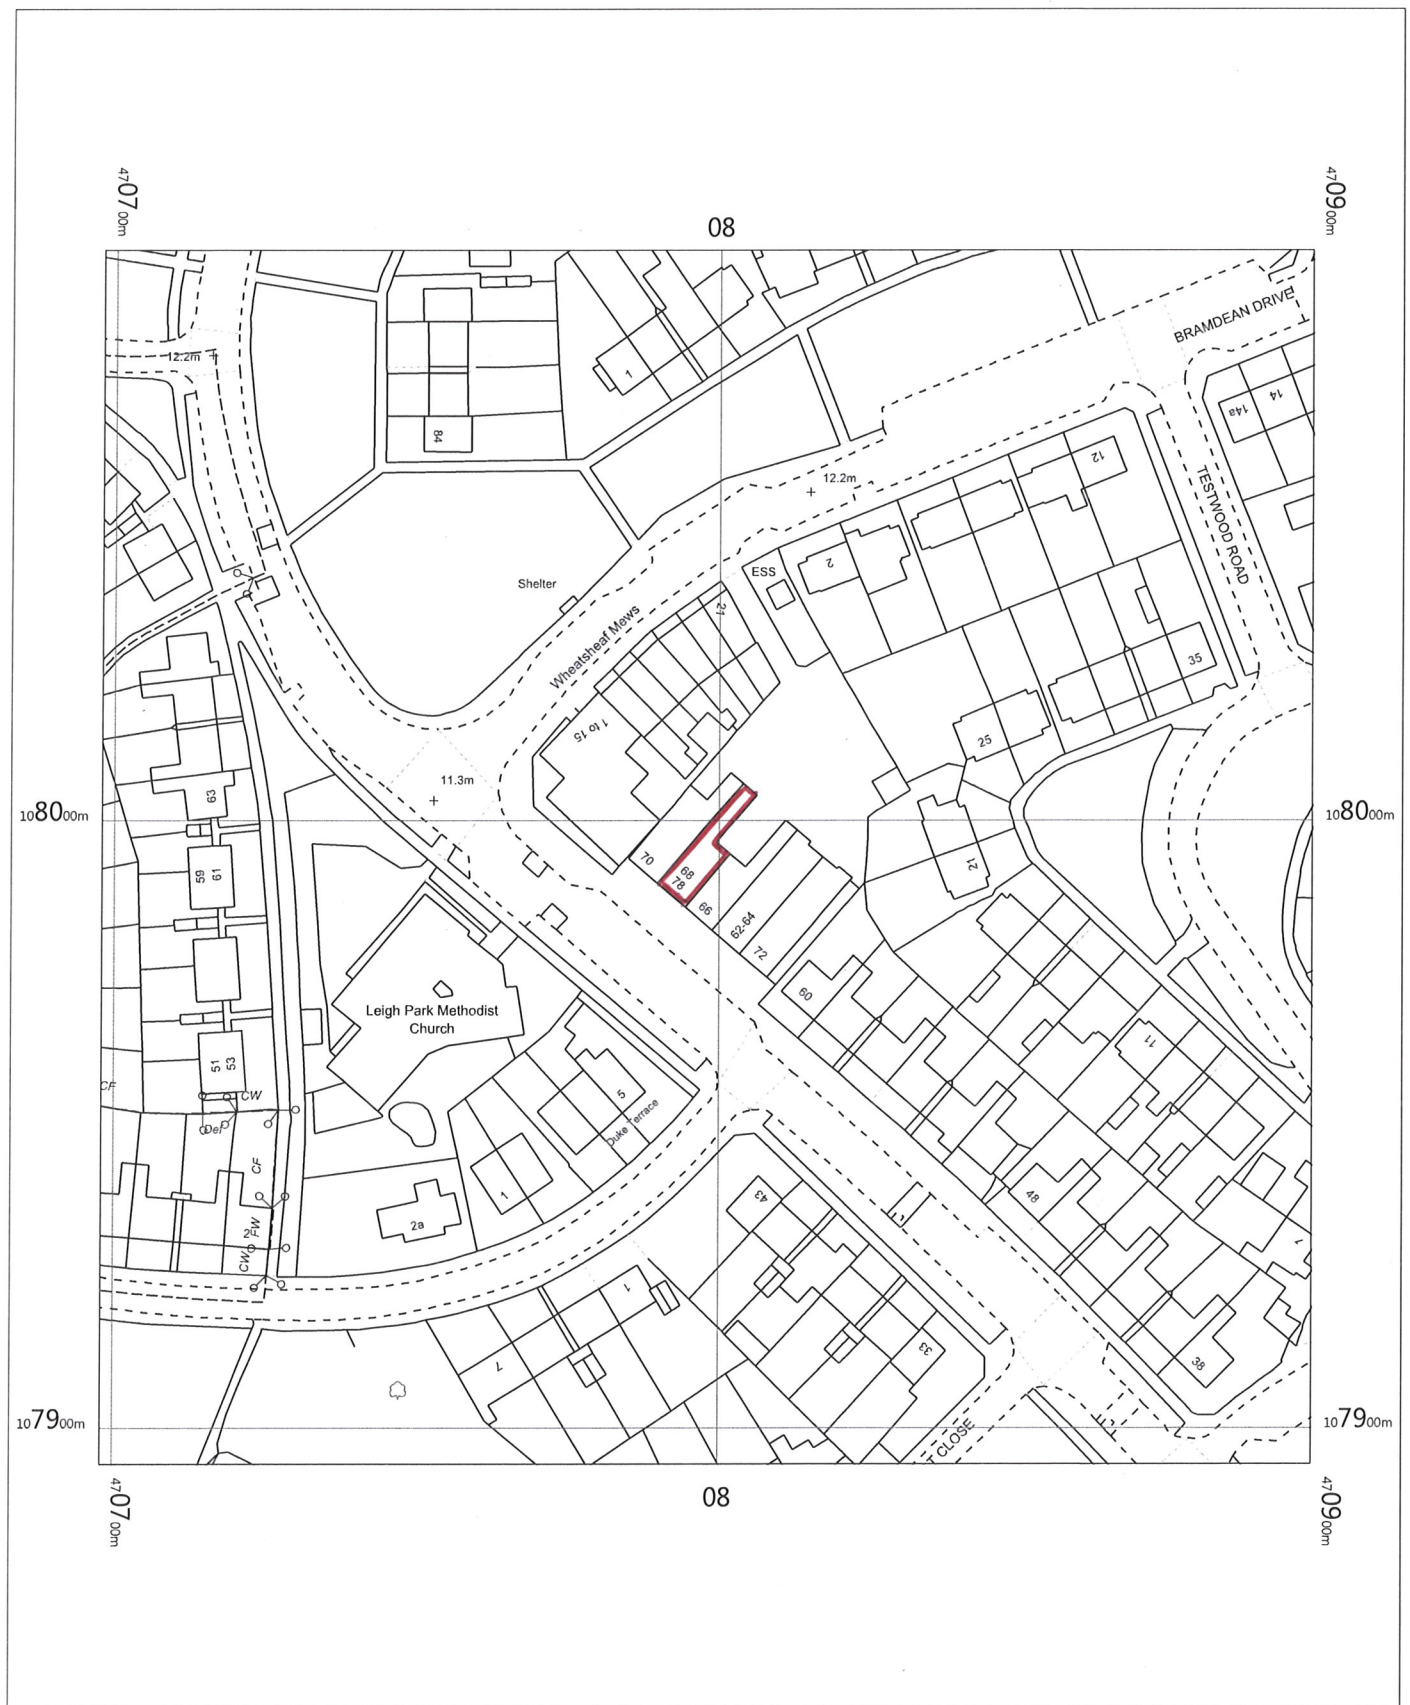


CURRY COTTAGE
68 BOTLEY DRIVE
HAVANT
PO9 4QY
E020289

OS MasterMap 1250/2500/10000 scale
Tuesday, July 25, 2017, ID: BW1-00642455
maps.blackwell.co.uk

1:1250 scale print at A4, Centre: 470798 E, 107994 N

©Crown Copyright Ordnance Survey. Licence no. 100041041

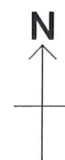

BLACKWELL'S
www.blackwellmapping.co.uk

TEL: 0113 245 2623
comments@maps.blackwell.co.uk