


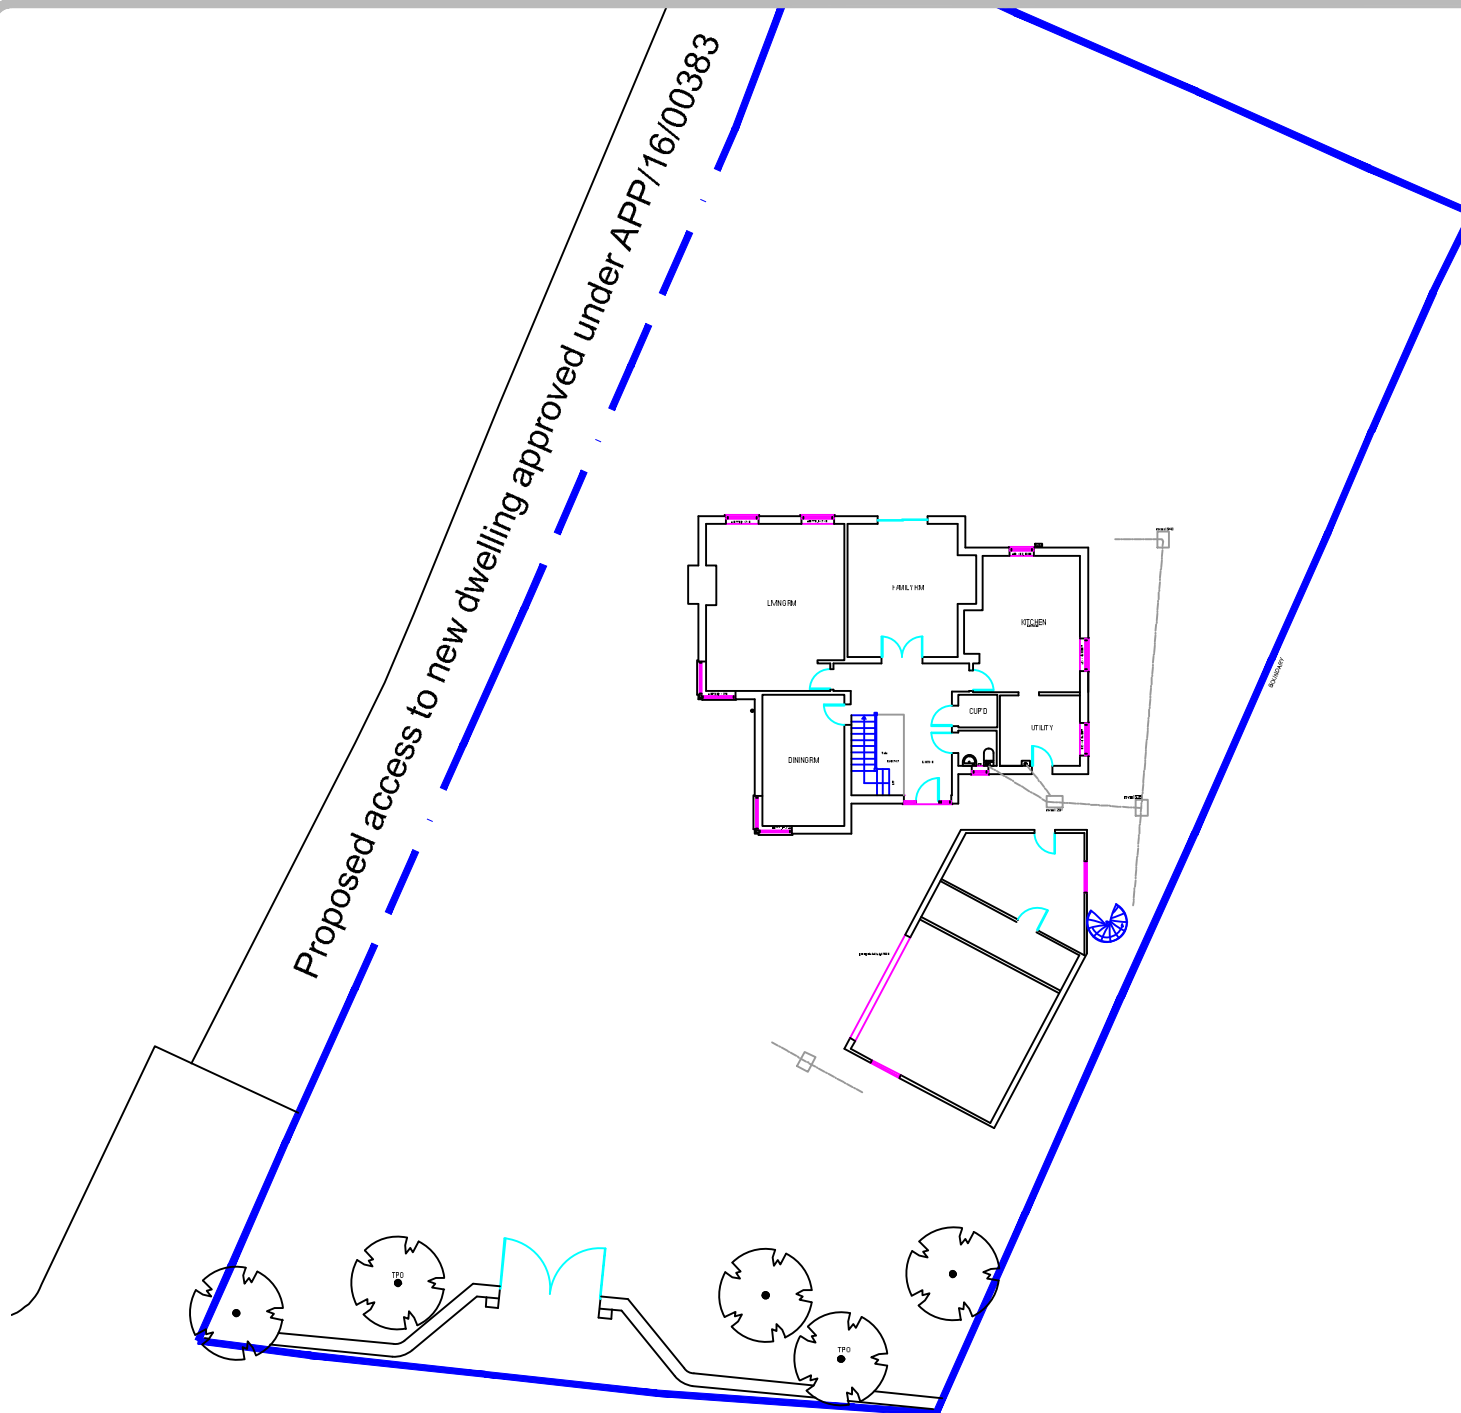

Architectural Services
01243 767440

Forum House
Stirling Rd
Chichester
PO19 7DN

NOTES

- 01 All new and existing building work dimensions are critical to the construction process.
- 02 All drawings are preliminary unless stated differently. Preliminary drawings are not to be built or manufactured from.
- 03 This drawing is subject to copyright of Architectural SERVICES reproduction only with written authority.
- 04 Drawing dimensions and scales to be checked prior to commencement of work.
- 05 All structural work where mentioned on this drawing is subject to a qualified structural and civil engineer calculations before building work commences.
- 06 These plans may be subject to "Planning & Building Regulation Approval" or any other statute in law before the commencement of building works.
- 07 All materials to match existing unless otherwise stated.

M 1:100 0 1 2 3 4 5
M 1:200 0 2 4 6 8 10

Existing GF Plan

KAREN SHARP,
40A SINAH LANE,
HAYLING ISLAND,
PO11 0HH

DRAFT 10a - 05.09.17

CLIENT NO:

DRAWN:

JOB NO:

DATE:
19.12.14

SCALE @ A3: 1:200

PG NO: 01