


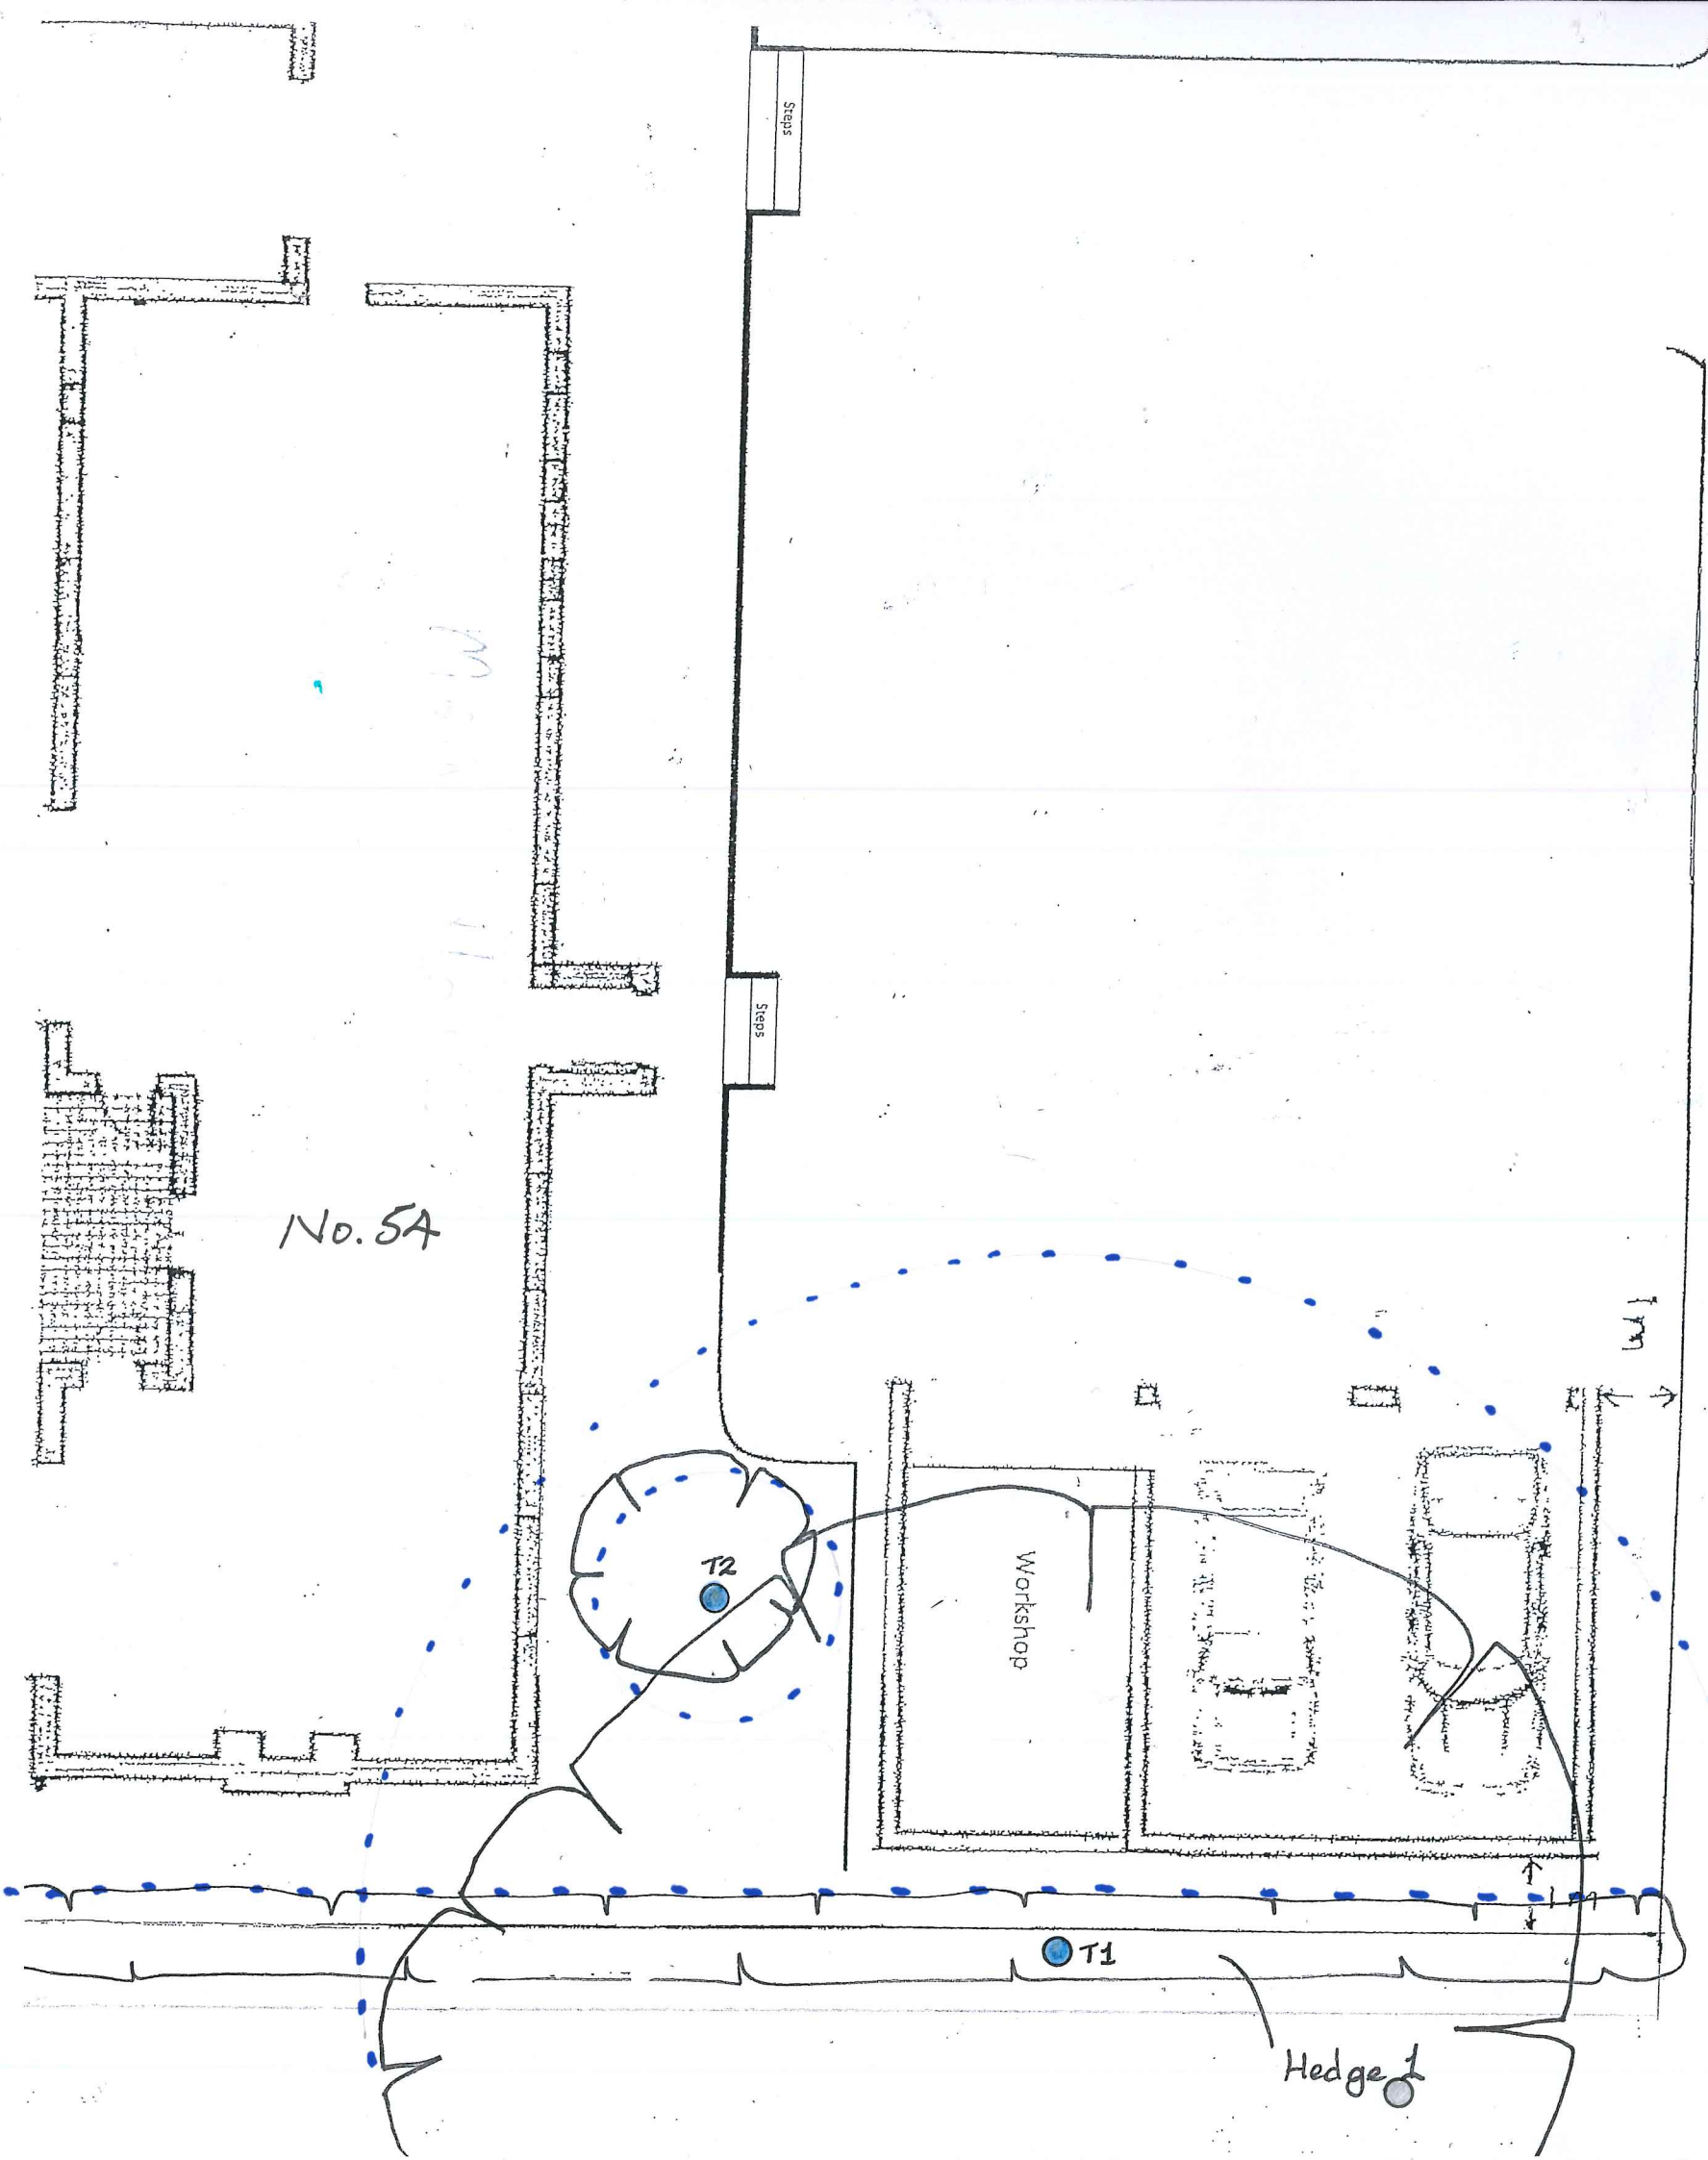

 3 Foxcombe Cottages South Harting - West Sussex GU31 5PL 01730 825297 07875 520881 bernieharverson@gmail.com	project:	Sunnyside 54 Long Copse Lane Emsworth			
	client:	Mr & Mrs C Poirrier			
	title:	Tree Constraints Plan			
drwgs BJH 01/02	scale: 1:100 @ A3	job 0963	date: September 2017	drawn: bjh	

Key:

- = Trees of A (high) grading
- = Trees of B (moderate) grading
- = Trees of C (low) grading
- = Trees of U (fell) grading
- = Root Protection Area in accordance with BS5837:2012 recommendations.

N.B. IF the crown spread exceeds the recommended RPA and the tree has a low branching habit then it may prove necessary to either increase the RPA to encompass the full crown or undertake facilitation pruning works.