


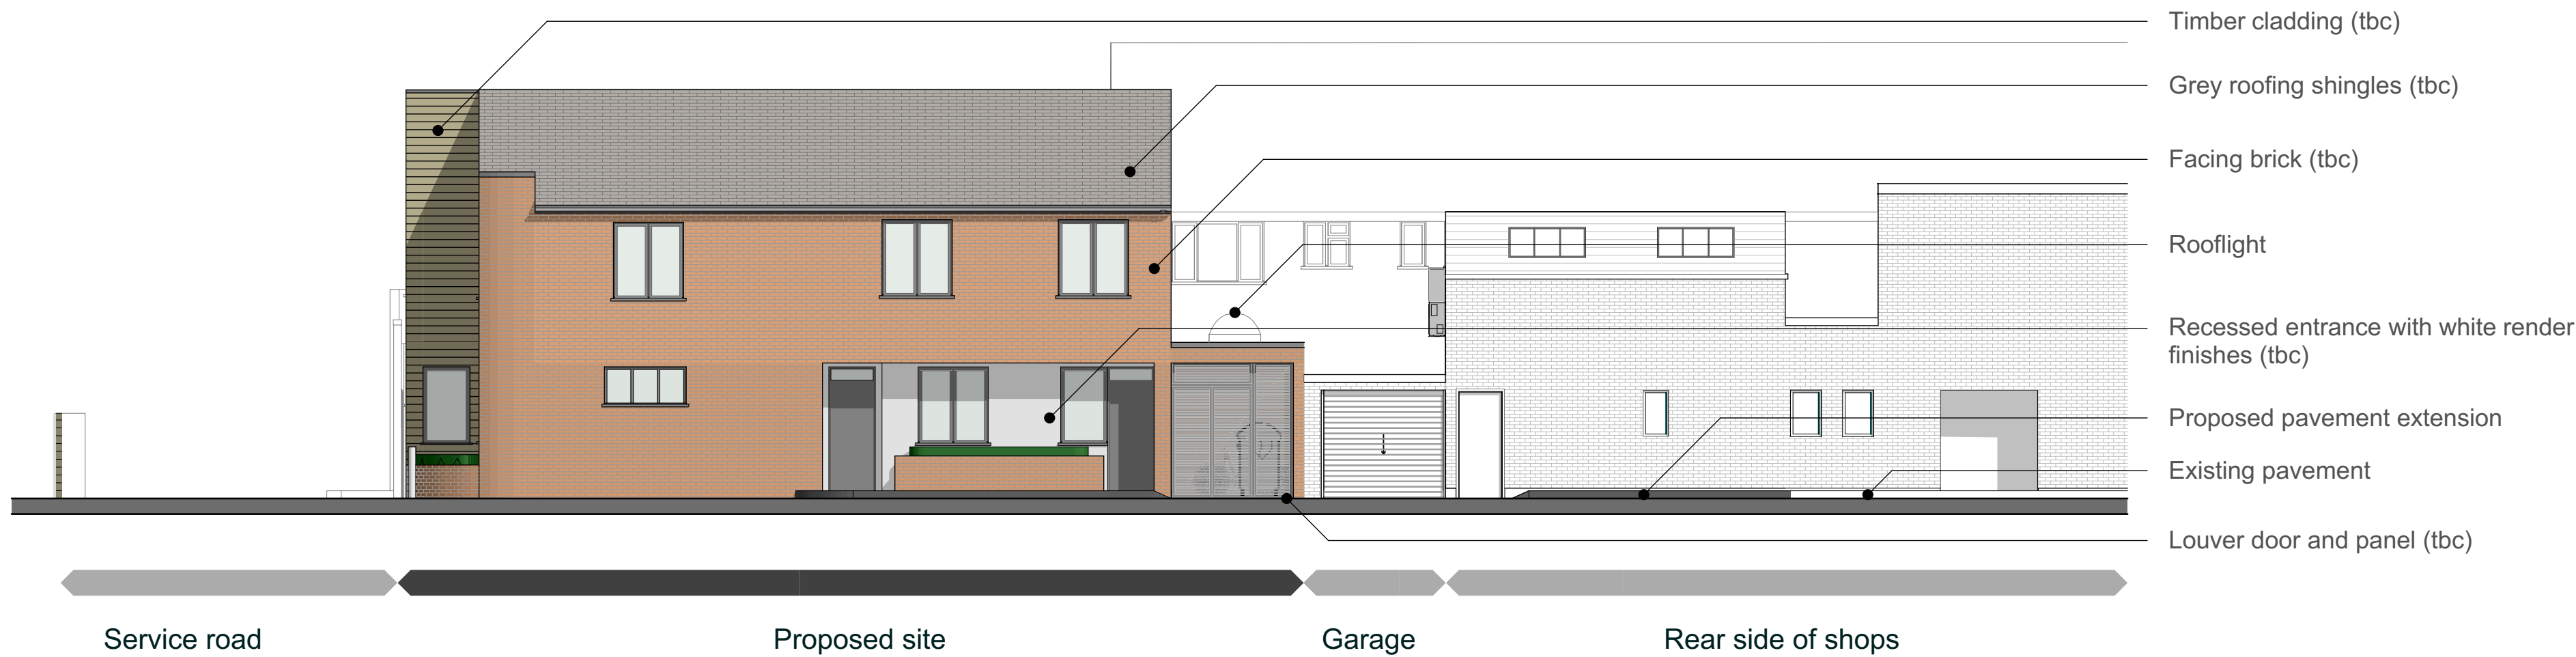

Proposed North Elevation @ 1:100



Proposed West Elevation @ 1:100