
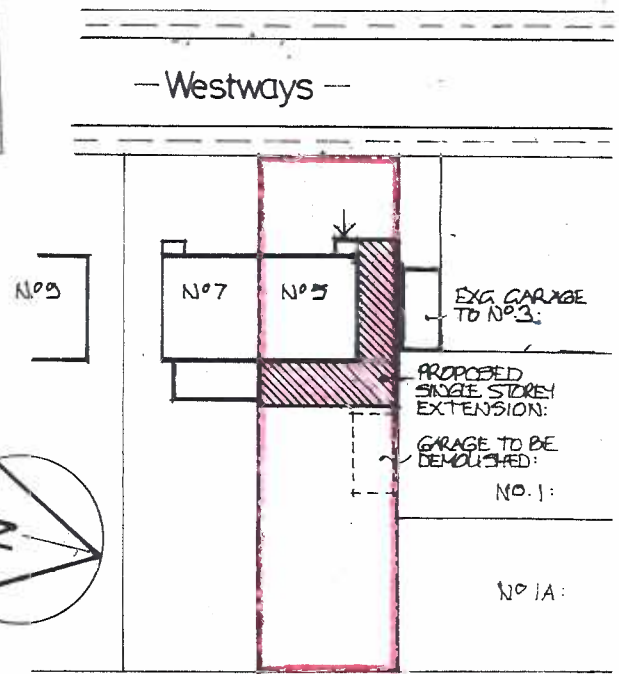
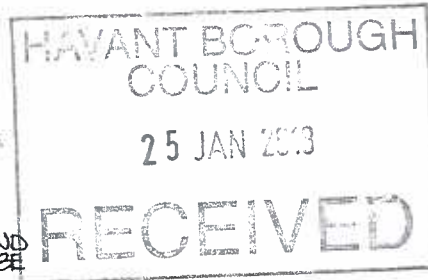


— Westways —

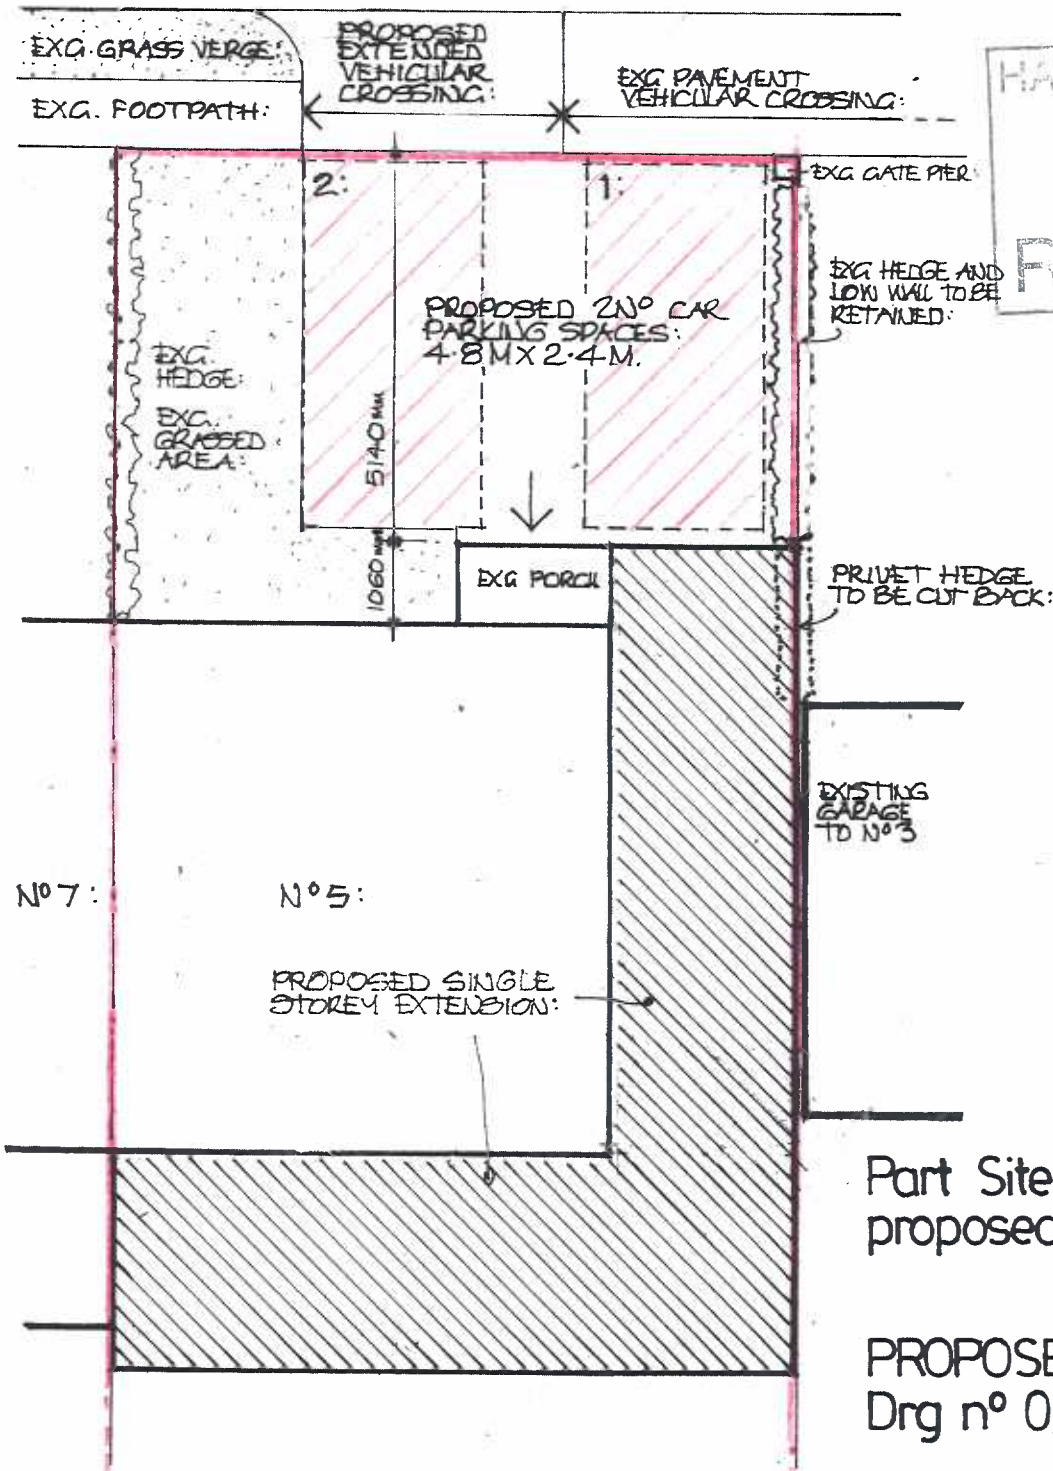

Site Plan 1:500

Part Site Plan showing
proposed on site car parking

PROPOSED EXTENSION TO 5 WESTWAYS, BEDHAMPTON.

Drg n° 03^A Scales 1:100 & 1:500 June 2017

AMENDED JAN'18