


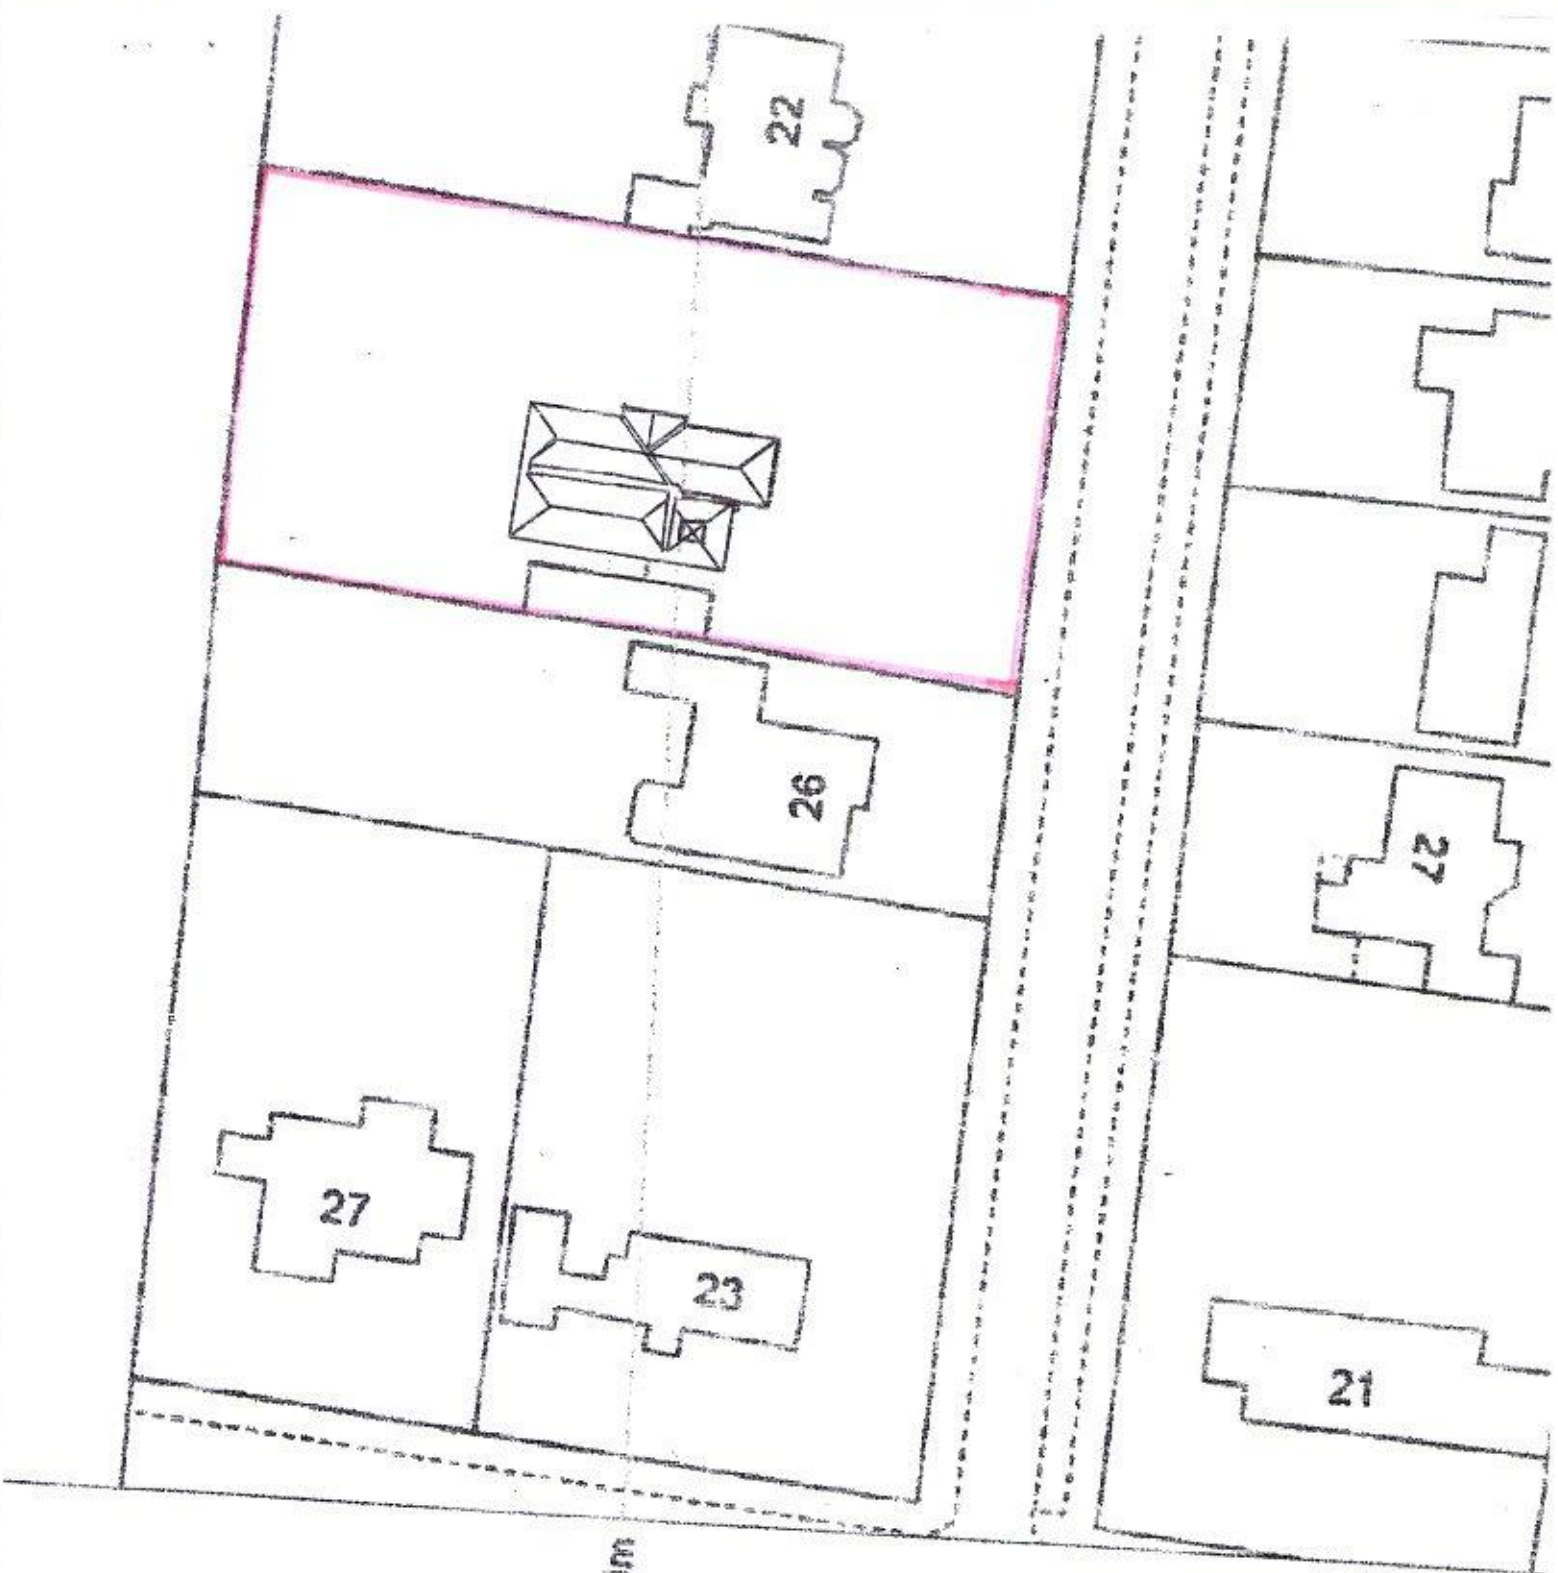

24 CASTLE AVE
WARBLINGTON
HAVANT
PO9 2RY
1:500

PROPOSED PLAN

HAVANT BOROUGH
COUNCIL
20 OCT 2017
RECEIVED