


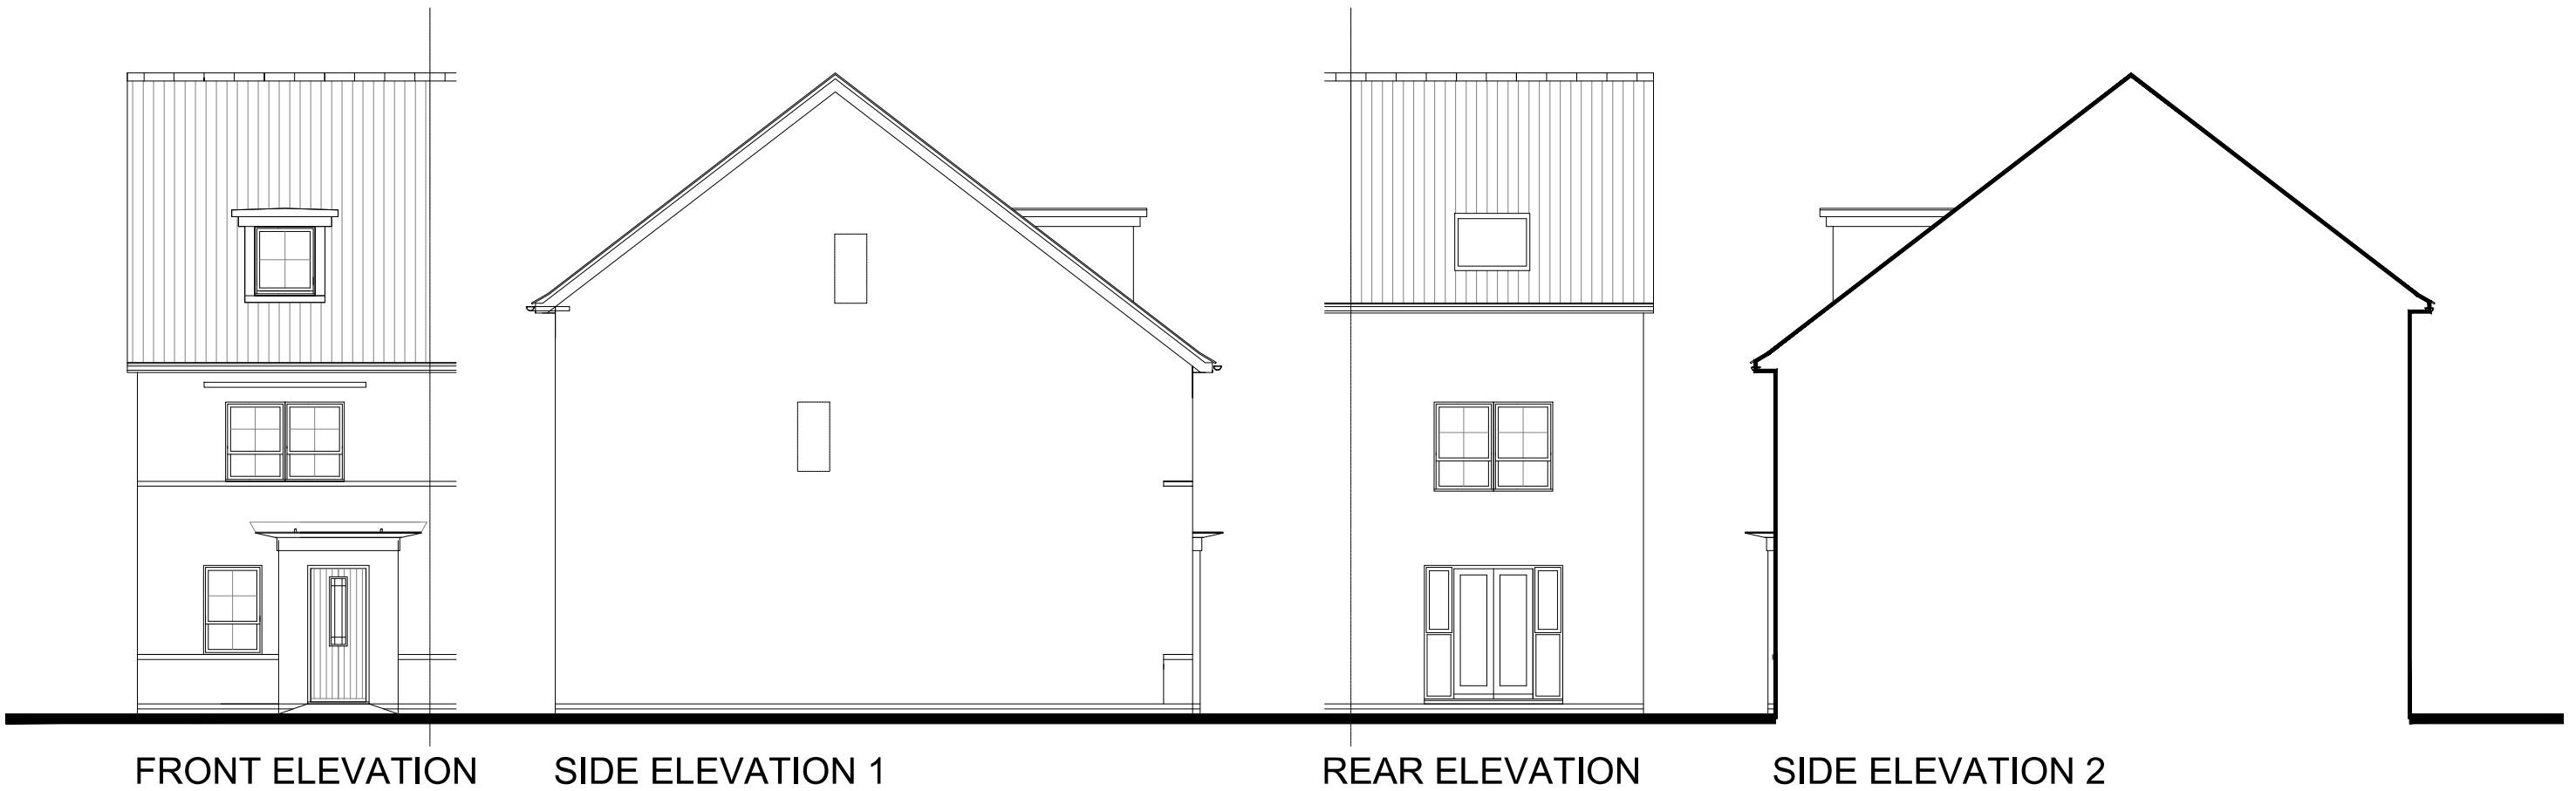


FRONT ELEVATION


SIDE ELEVATION 1

REAR ELEVATION


SIDE ELEVATION 2

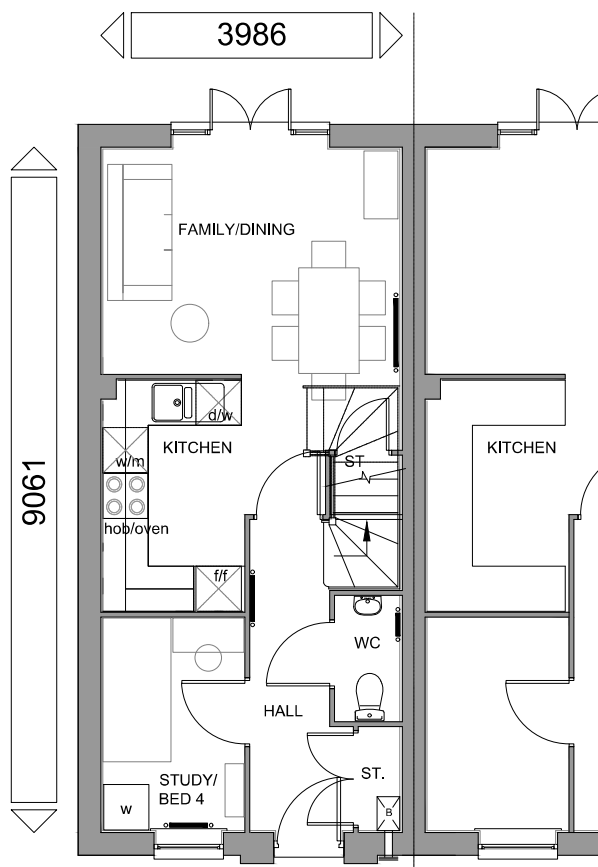

GROUND FLOOR PLAN

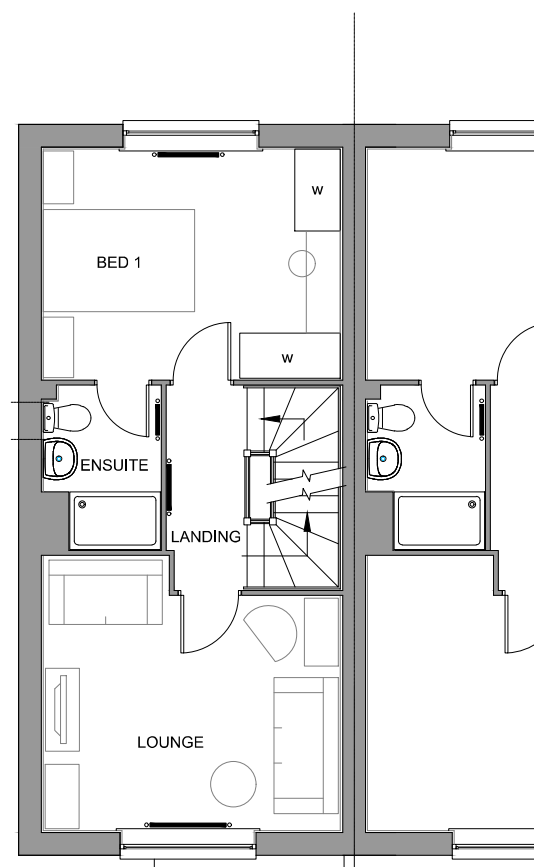

FIRST FLOOR PLAN

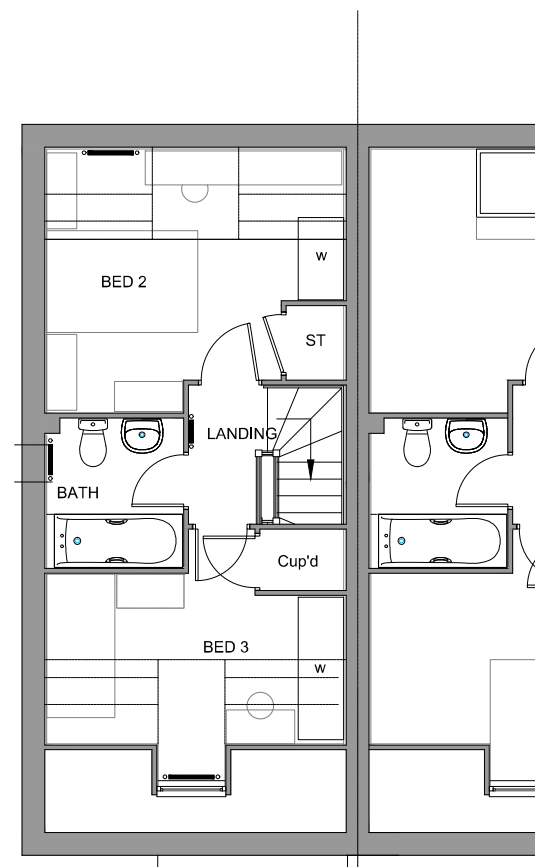

SECOND FLOOR PLAN

PLOT NUMBERS:
AS: 4, 48, 104, 111, 165, 167, 227
OPP: 3, 49, 102, 103, 109, 110, 164, 166, 225, 226

NOTE: ALL FLUES, METERS & EXTRACT
POSITIONS TO BE CONFIRMED.

SOLAR PANELS TYPE, SIZE & ORIENTATION TO
BE AGREED. PLOT SPECIFIC

KINGSVILLE
BEDROOM ALLOCATION 3B/5P
2.5 STOREY
FLOOR AREA: 1073sqft/99.6m² (GIFA)

