



NORTH

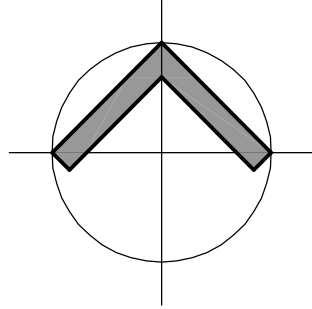

Ordnance Survey (c) Crown Copyright 2018. All rights reserved. Licence number 100022432

LOCATION PLAN
SCALE 1:1250

proposed side extension.

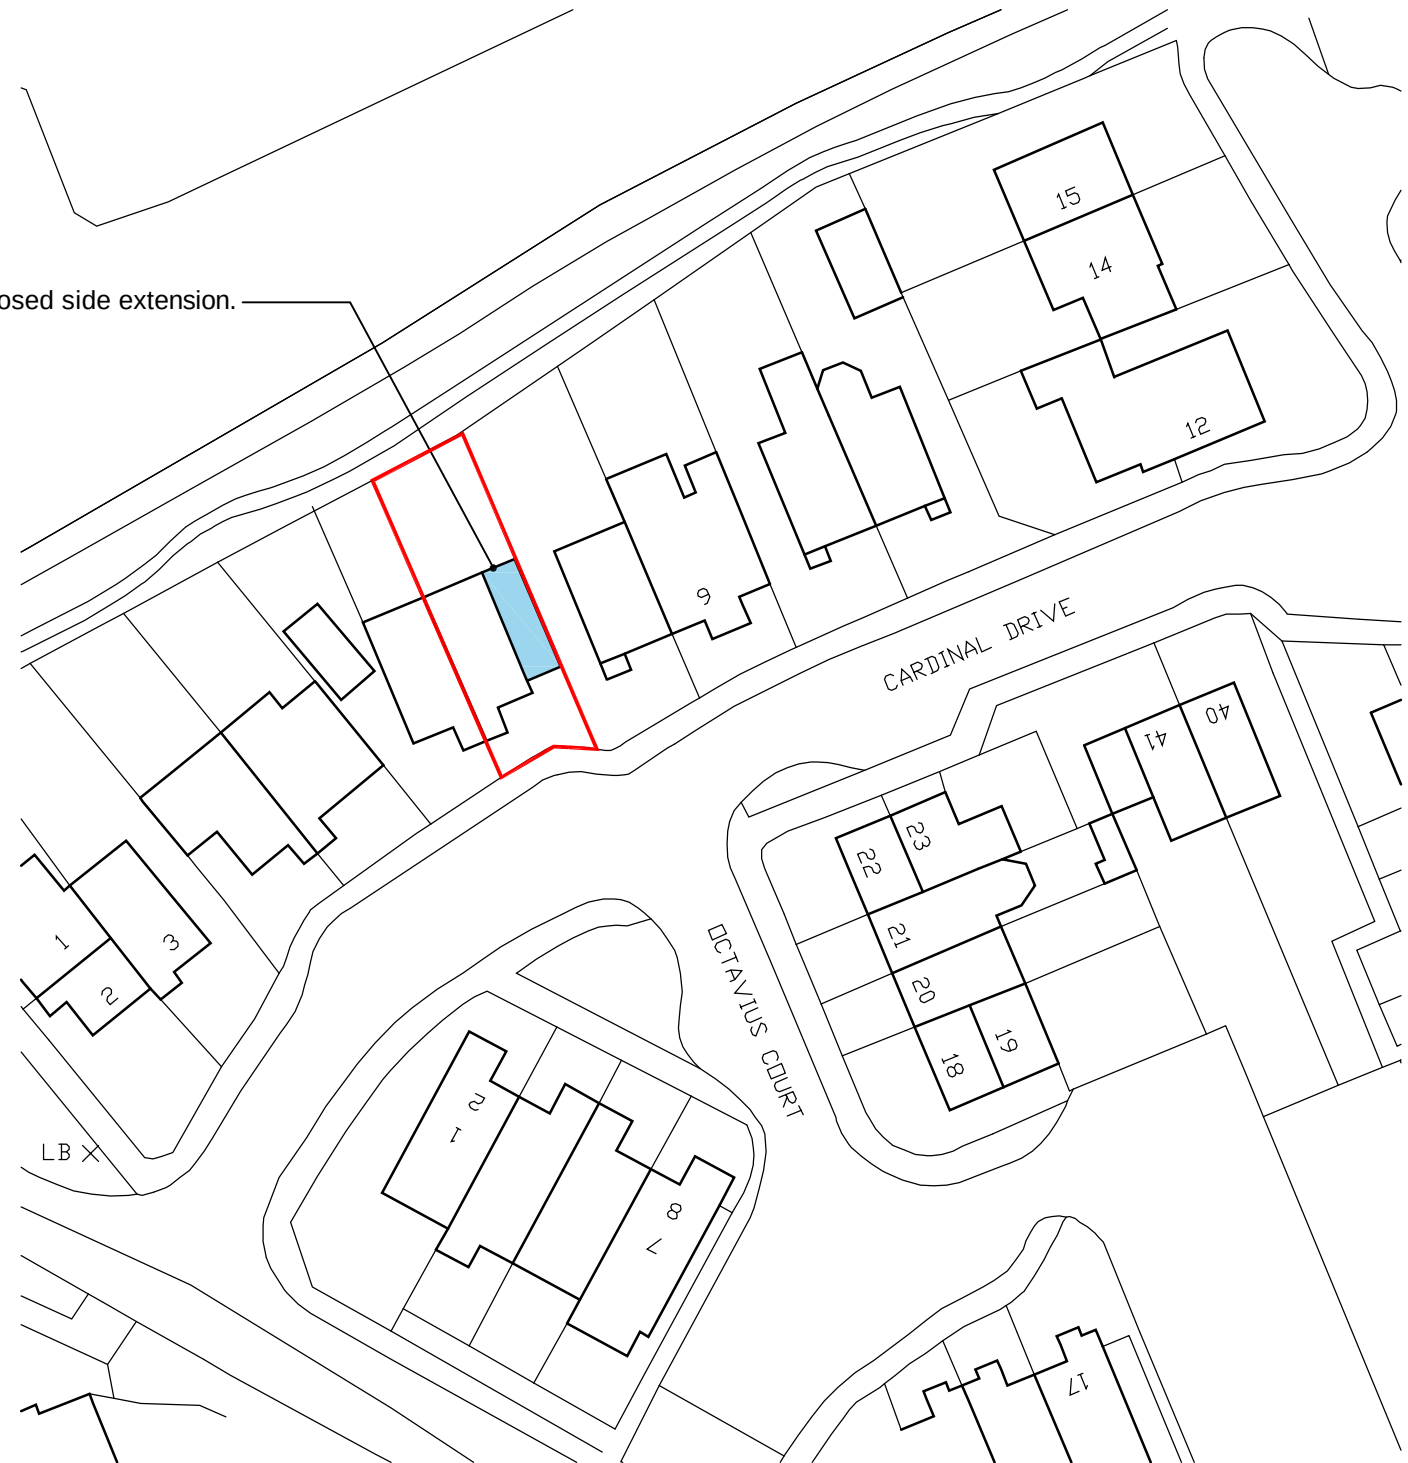

BLOCK PLAN
SCALE 1:500

Note:
Do not Scale from this Drawing (except for planning approval).
All dimensions are in millimetres and to be checked on site.
All Dimensions relating to subcontractors or suppliers work
must be checked and agreed between the main contractor and
the sub-contractors and suppliers.

DRAWING TITLE
PLANNING APPLICATION -
LOCATION AND BLOCK PLAN

CLIENT
Mr & Mrs Whittaker, 7 Cardinal Drive, WaterlooVille.

DATE
Mar 2018

DRN.
gp

CHK.
-

SCALE
1:1250 @ A3

Drawing Ref
18135 PL303

Rev
-

Gavin Page BA(hons)
tel. 07747 011252
email. gavin.page77@gmail.com

grp architectural design