


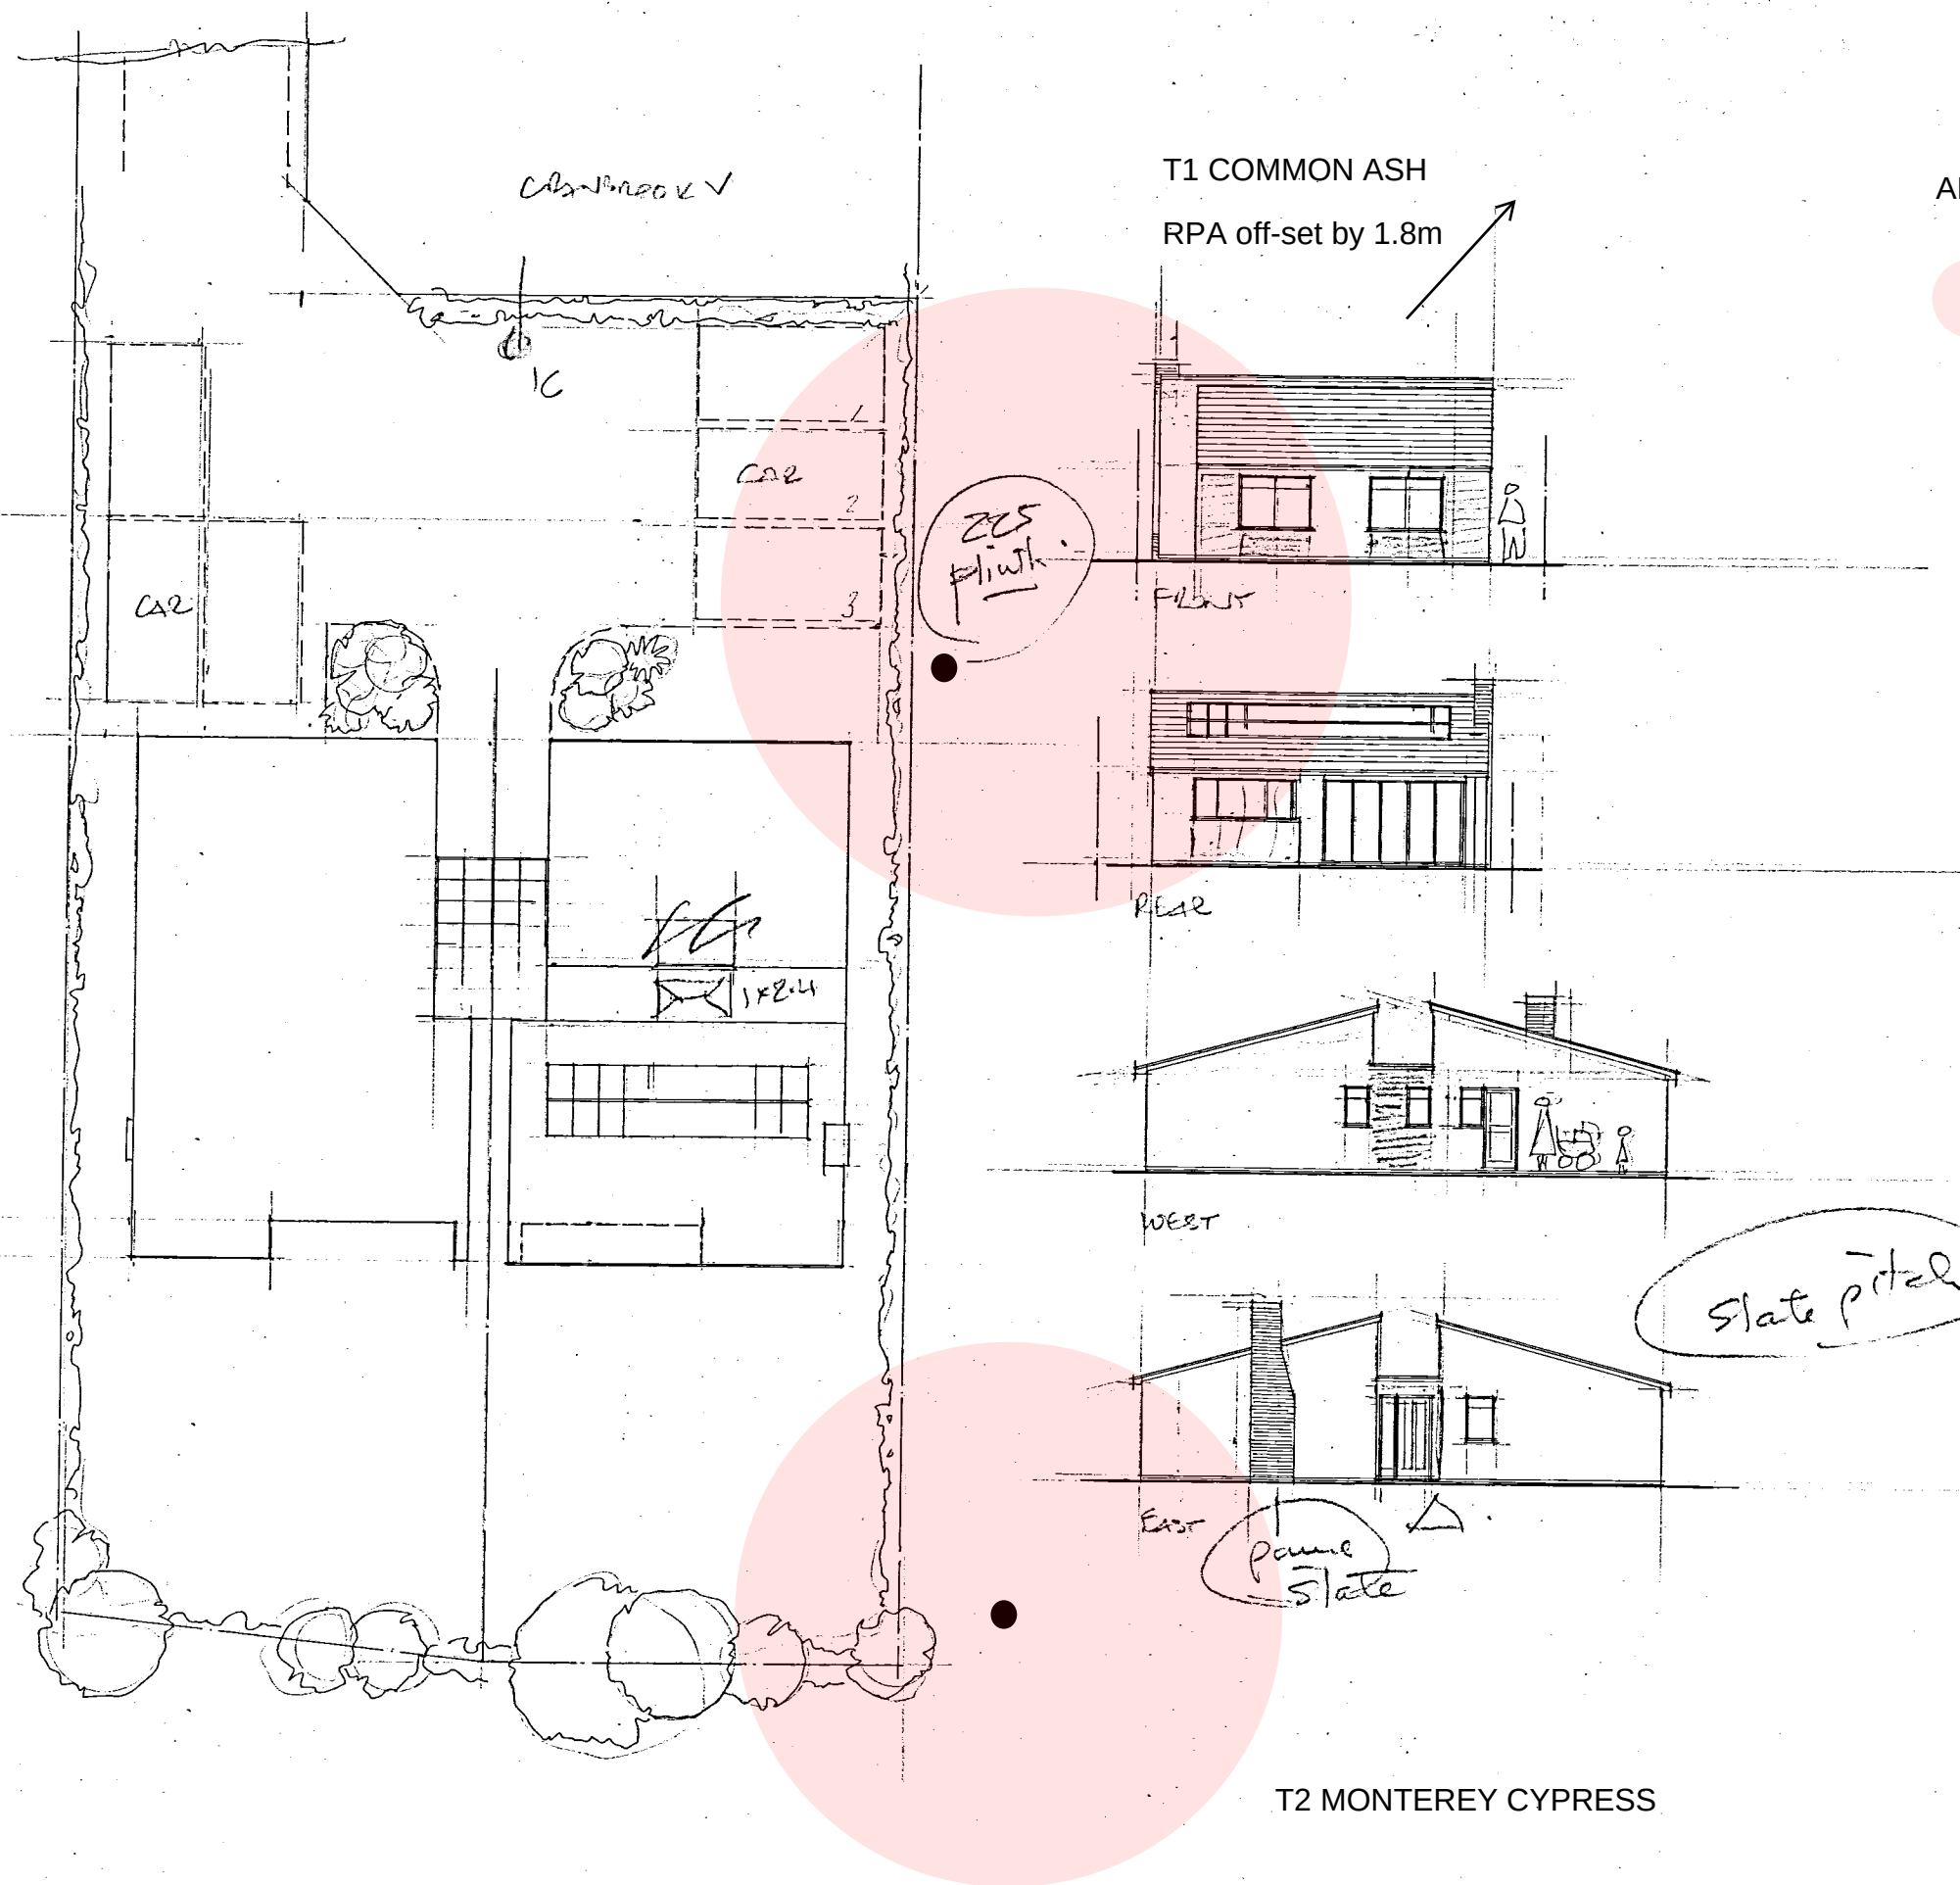

APPENDIX 2 ROOT PROTECTION AREA PLAN

Root protection area in meters radially from the centre of the stem

Syme developments Ltd

Key home address

A	Date	Revision
© copyright		
THORNS YOUNG ARCHITECTURAL		
THORNS-YOUNG LTD CHARTERED BUILDING CONSULTANTS Website: www.thornsyounyoung.co.uk		
Fareham 21 Middle Road Park Gate SO31 7GH Tel: (01329) 888 322	Portsmouth 232 London Road North End PO2 9JQ Tel: (02392) 672 883	

Client
CYME DEVELOPMENTS

Job Title
SITE TO REAR OF
CRANBROOK VILLA
CORSE LANE
HAYING ISLAND

Drawing Title
TWO DETACHED
BUNGALOWS

Scale
1:100 AT A1

Date NOV 2017 Drawn by BT

Org. No.
7013.14.50

0 2 4 6 8 10 scale 1:100m.

1:200 @ A3