


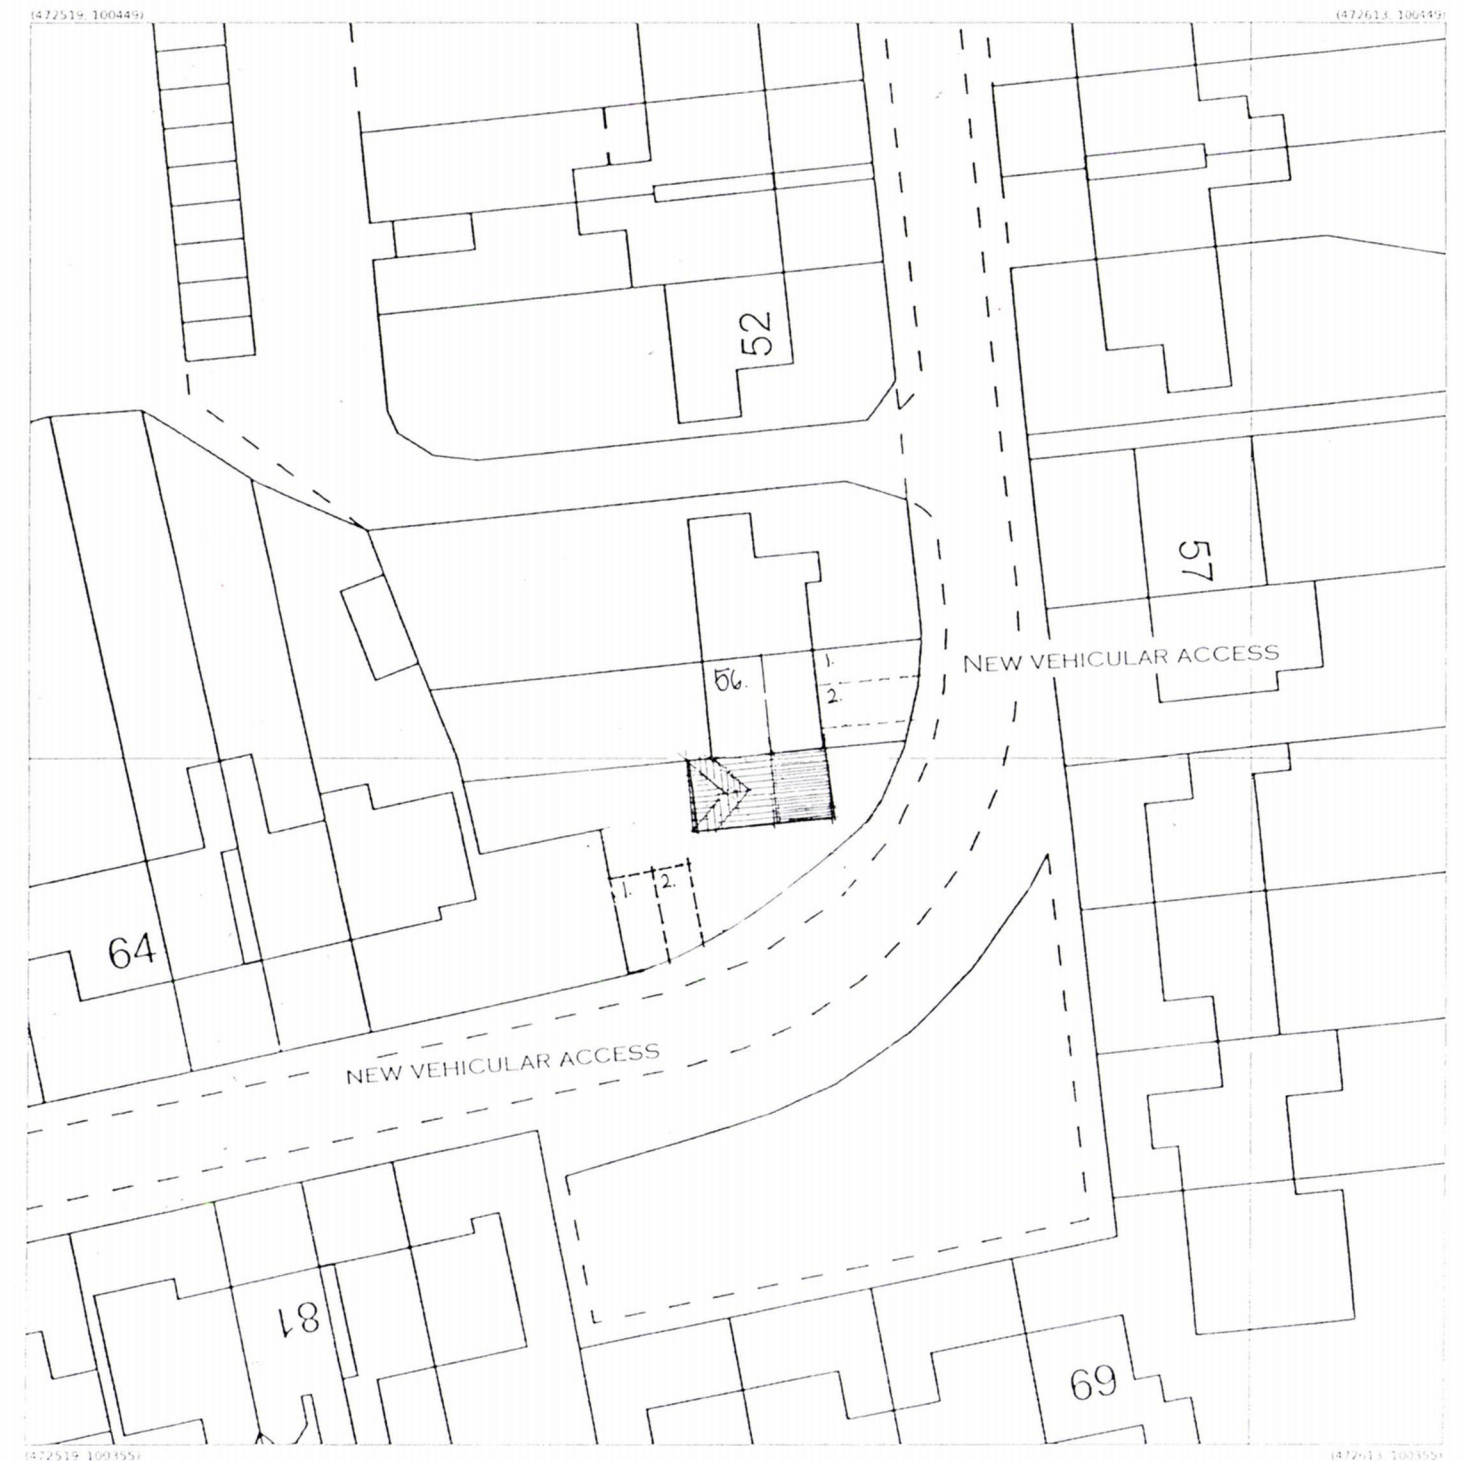

**NEW TWO-BEDROOM DWELLING ADJ
56, KINGS ROAD, HAYLING IS. HANTS
FOR MR & MRS N. HOOLIHAN.**

PLANNING ONLY DRAWING

