
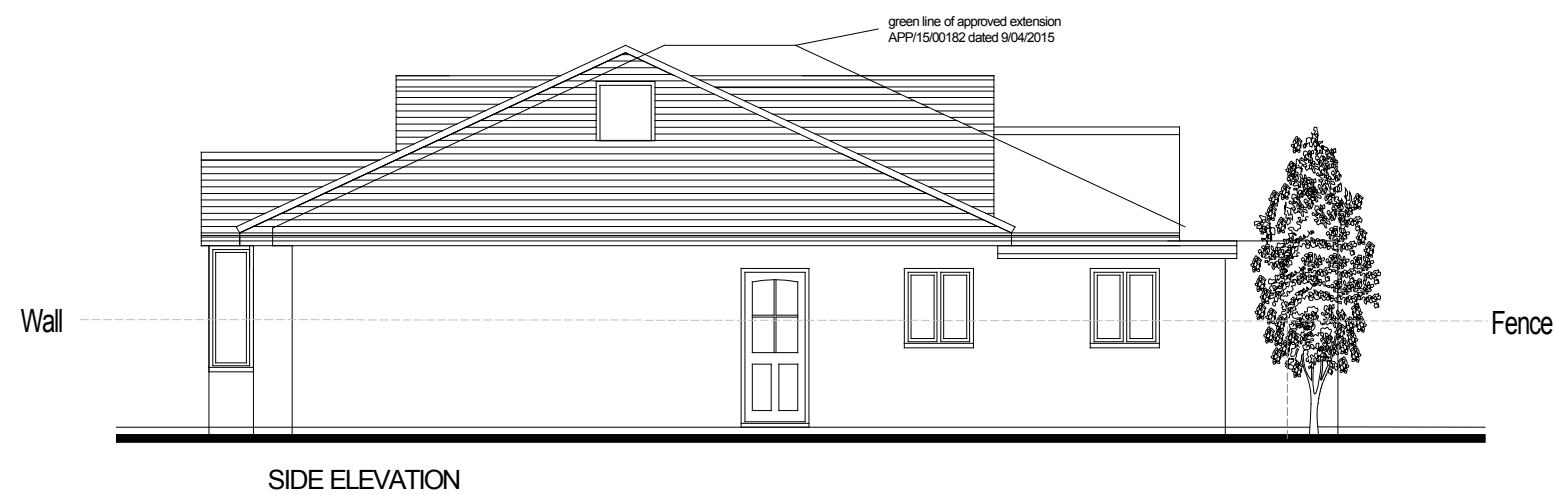


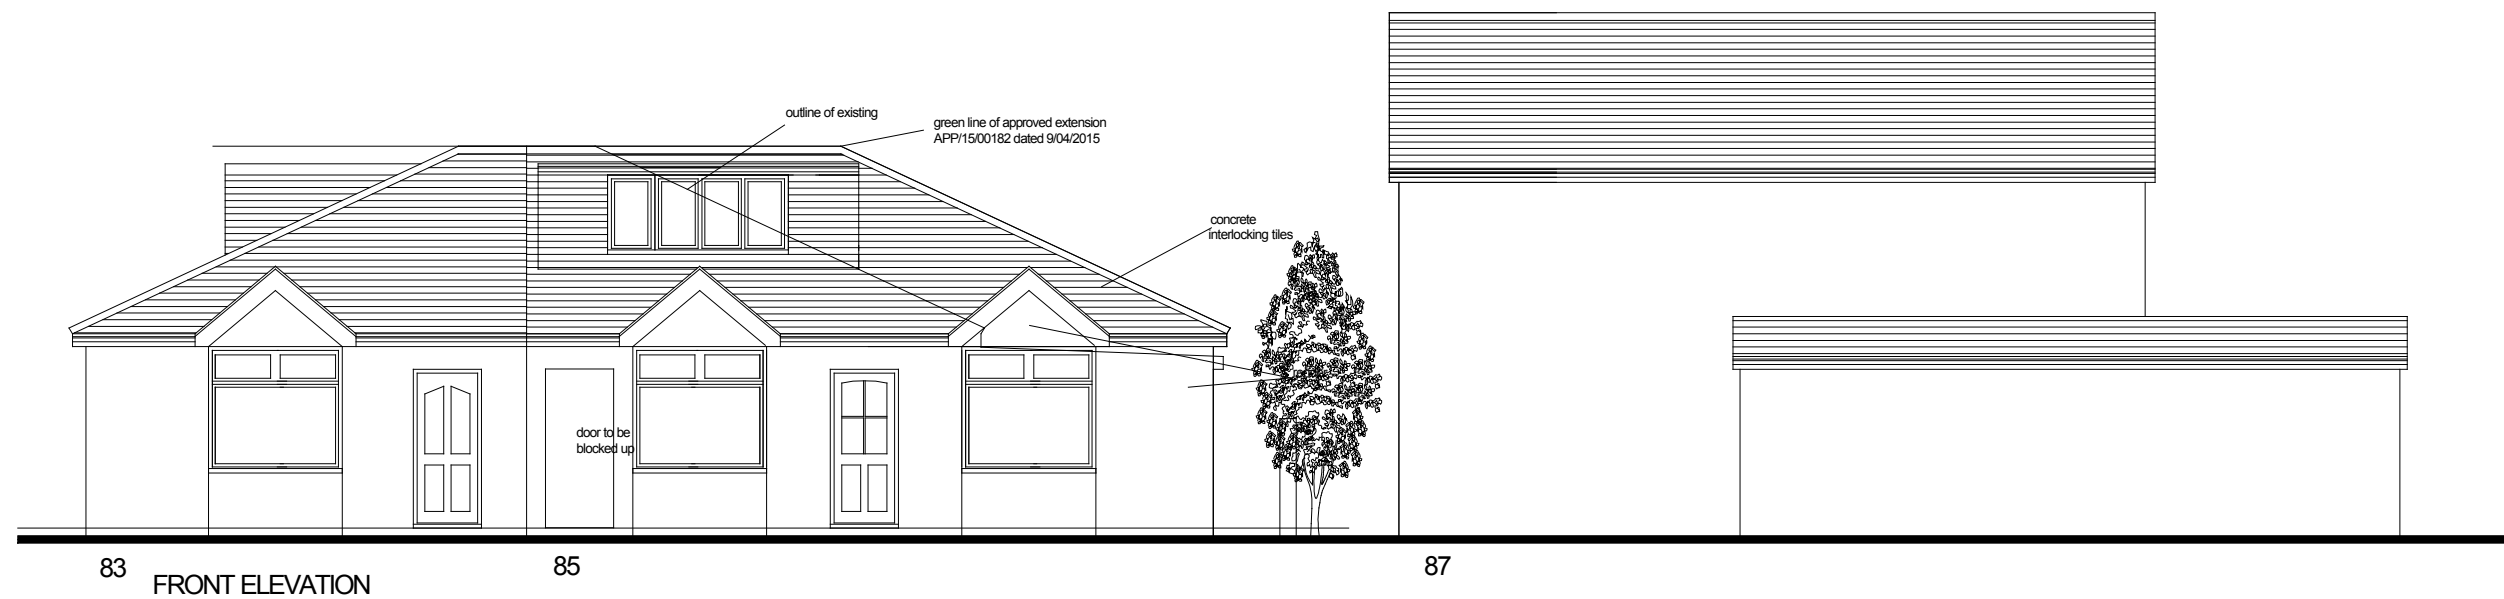

Proposed Elevations 1:100 @ A3 85 Geoffrey Ave. Waterloooville, PO7 5BH 16/01/2018 (05A)