





APPROVED NORTH ELEVATION
(APP/17/00249)

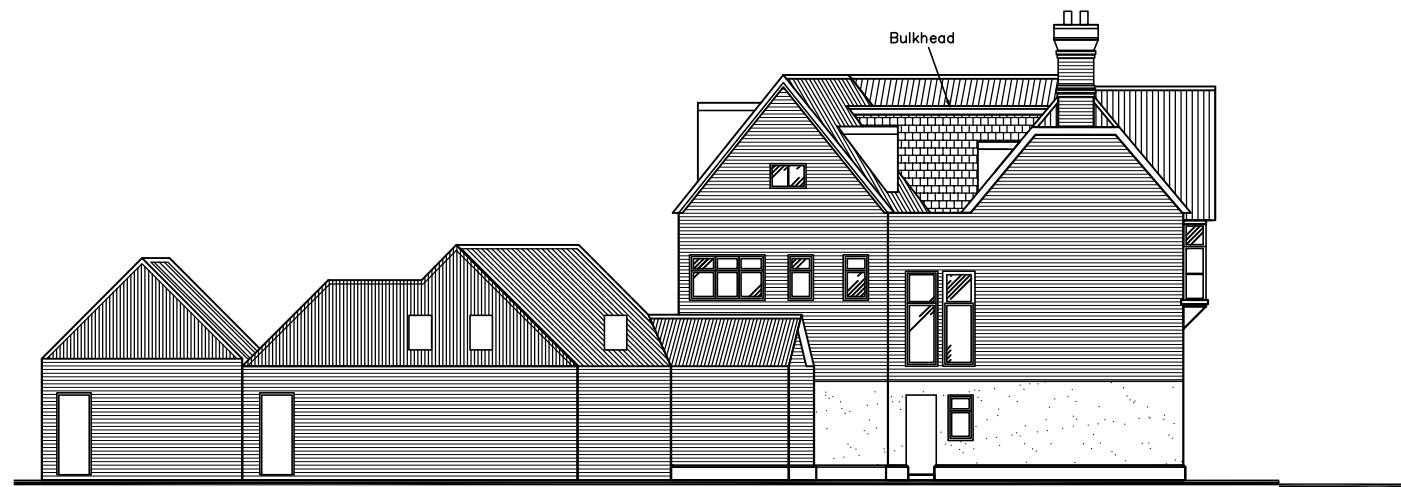

PROPOSED NORTH ELEVATION

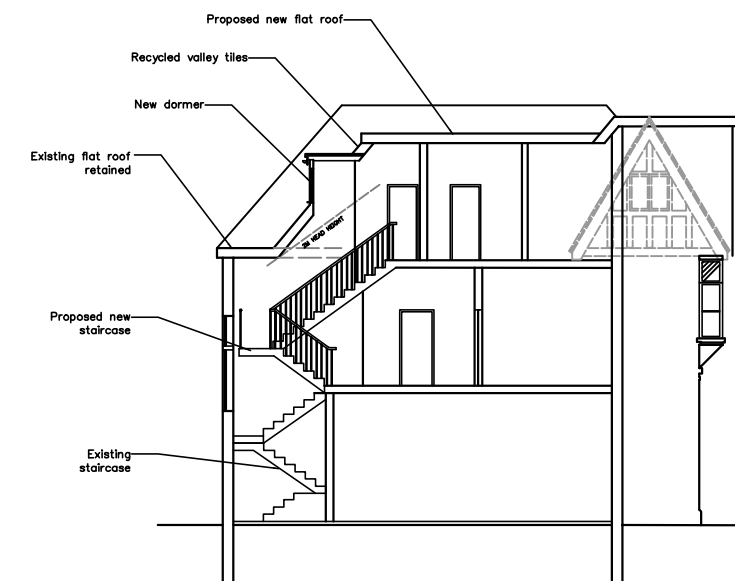

GENERIC SECTION

Former White Hart PH
East Street
PO9 1AA

REAR ELEVATIONS
AND PROPOSED
SECTION

Revisions

- A.
- B.
- C.



Scale A3=1:200 A1=1:100
Date 11/12/17
Drawn AJB

17094-505⁰

