


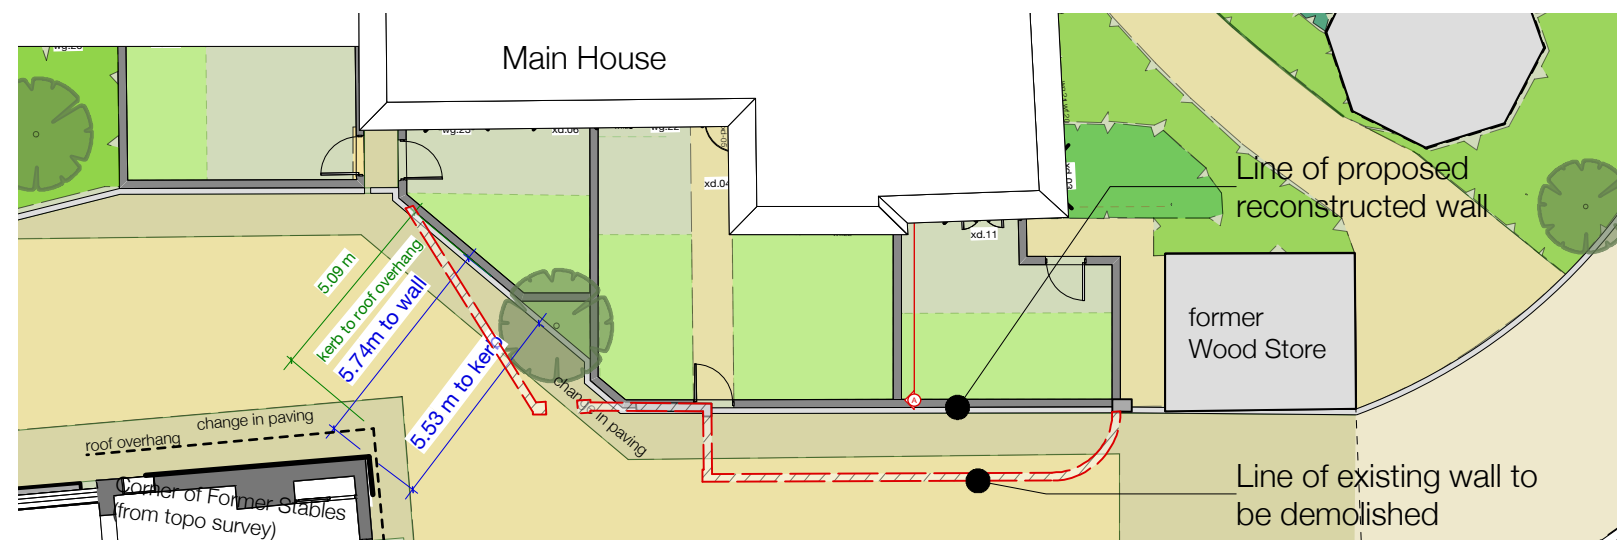

Existing flint wall.



Reconstructed garden wall - Colour and texture of flint & mortar to be selected to coordinate with existing to match as closely as possible. Existing to be reused where possible.

Reduced height to section to townhouse 6 rear garden

Bullnose Capping brick & soldier course - profile and colour to match existing. Existing materials to be reused where possible.

Brickwork pier - Stretcher bond brickwork facing, size and profile to match existing.

Proposed ledged, braced & fronted timber gate to match existing.

Existing corner pier retained

Dimensions to match existing

**Flint wall reconstruction detail - 1:100
(north of Main House west wing)**

Rev A 18.01.2018 Flint wall alignment updated