


EAST STREET

50
52
52b
2
4
4a

TOWN HALL ROAD

HAVANT BOROUGH COUNCIL
DEVELOPMENT CONTROL
06 JUN 2018
RECEIVED

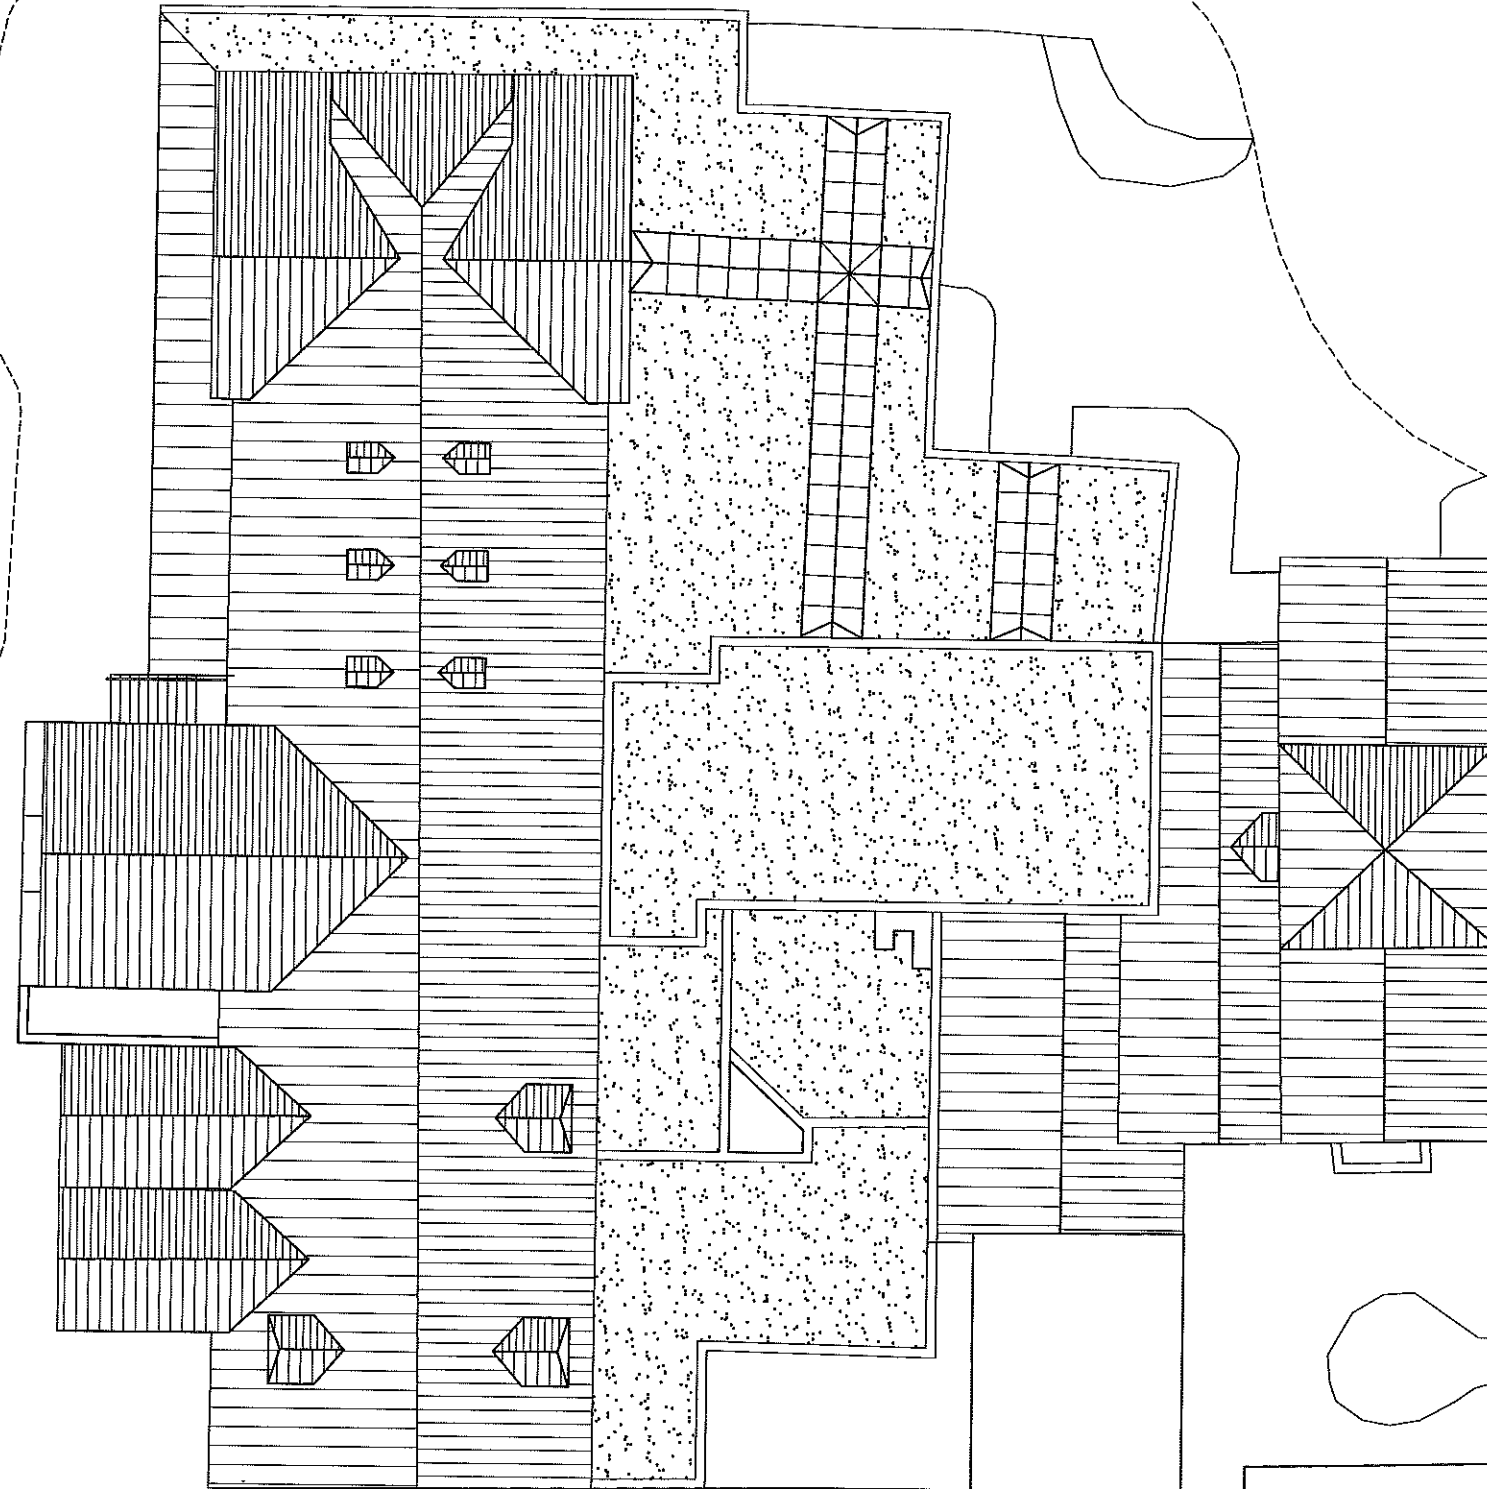

56 East Street,
Havant,
Hampshire,
PO9 1BS

EXISTING ROOF PLAN


Revisions

- a) Note/Date/Initial
- b)
- c)
- d)

CAAD

Critchley Architecture And Design
Contact: 02392 474 919 | info@caad.online

The Old Brewery, 15E South Street, Havant, PO9 1BU

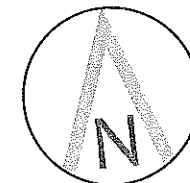

Scale A3 = 1:200
Drawn OS/MHC/BLB
Date 02/06/18

18066-202⁰

20m

40m

60m

80m