


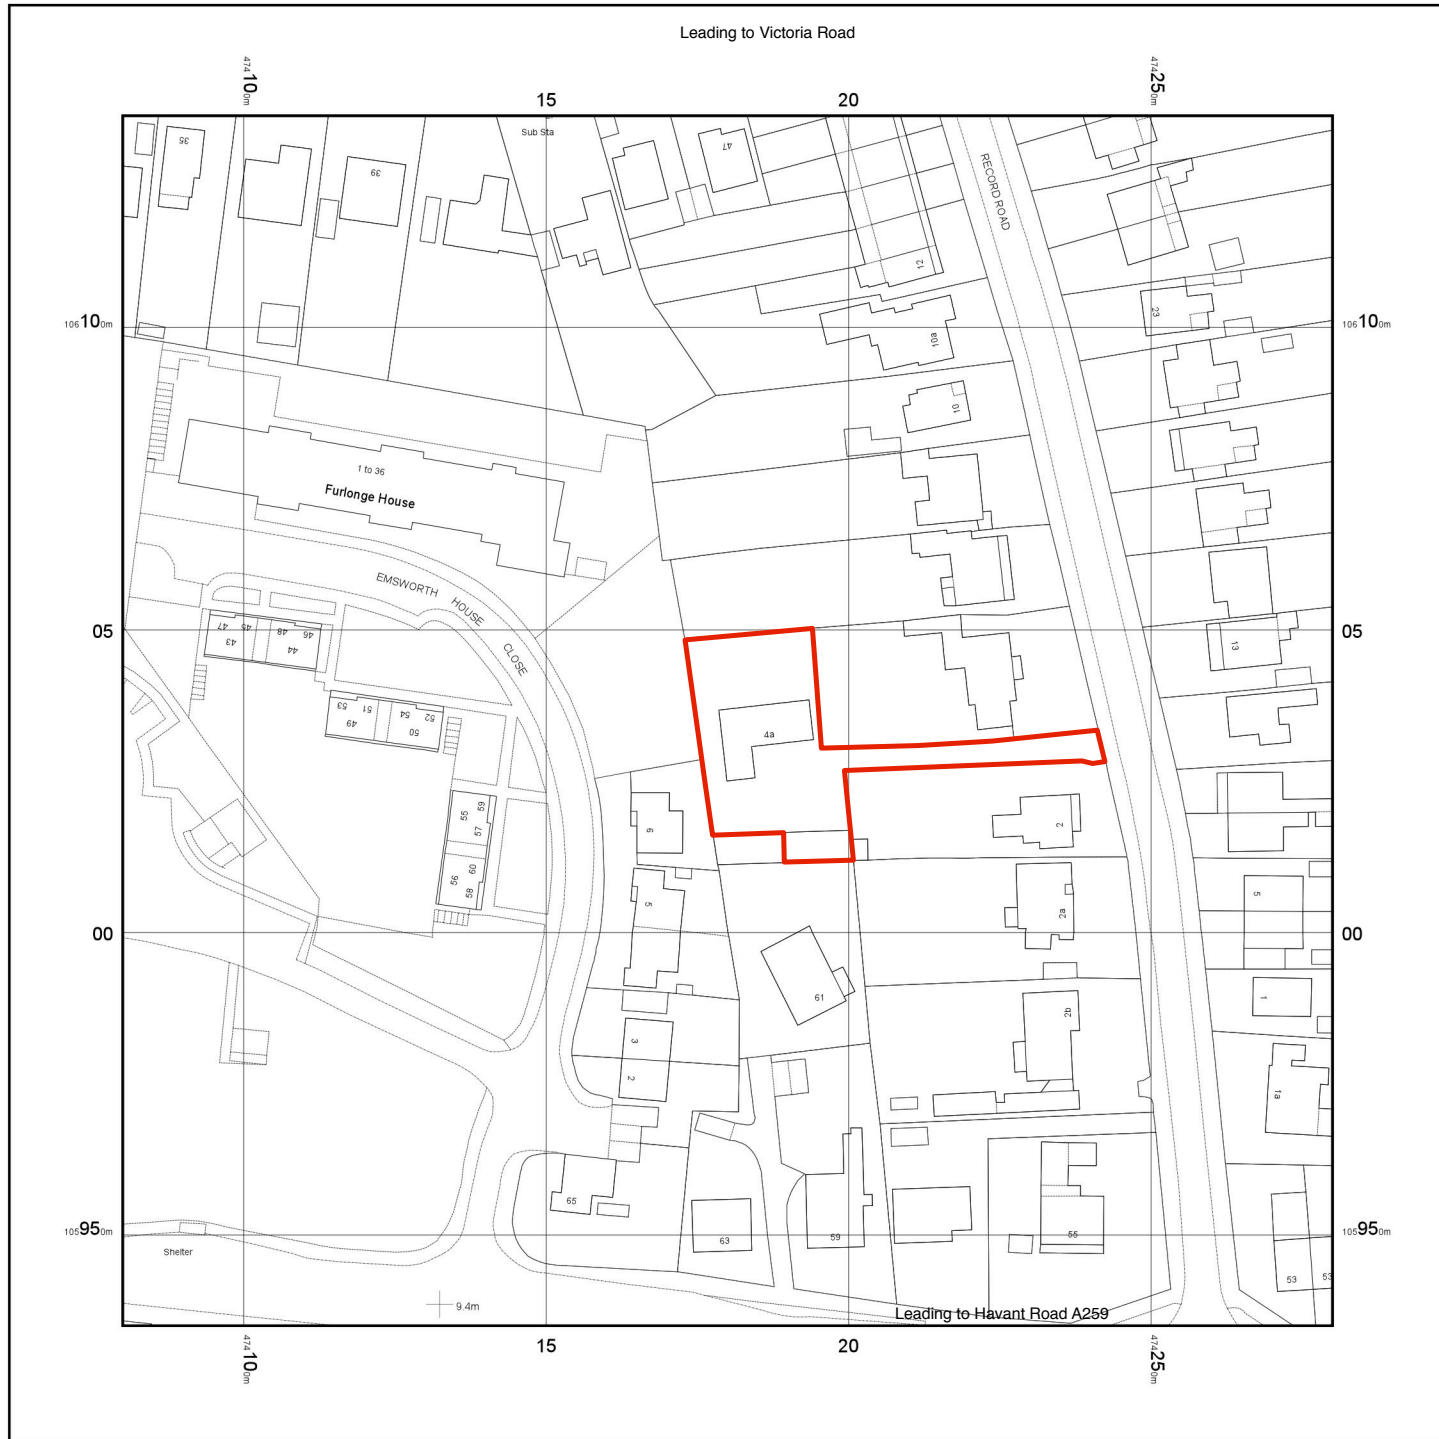

© Crown copyright and database rights 2018 Ordnance Survey 100048957. The representation of road, track or path is no evidence of a boundary or right of way. The representation of features as lines is no evidence of a property boundary.

Supplied by: www.ukmapcentre.com
Serial No: 138588
Centre Coordinates: 474180, 106035
Production Date: 09/05/2018 15:50:58

4a Record Road, Emsworth. PO10 7NS

Location Plan at 1:1250 scale



Site Plan at 1:500 scale

0m 5m 10m 15m



SCALE BAR @ 1: 500