


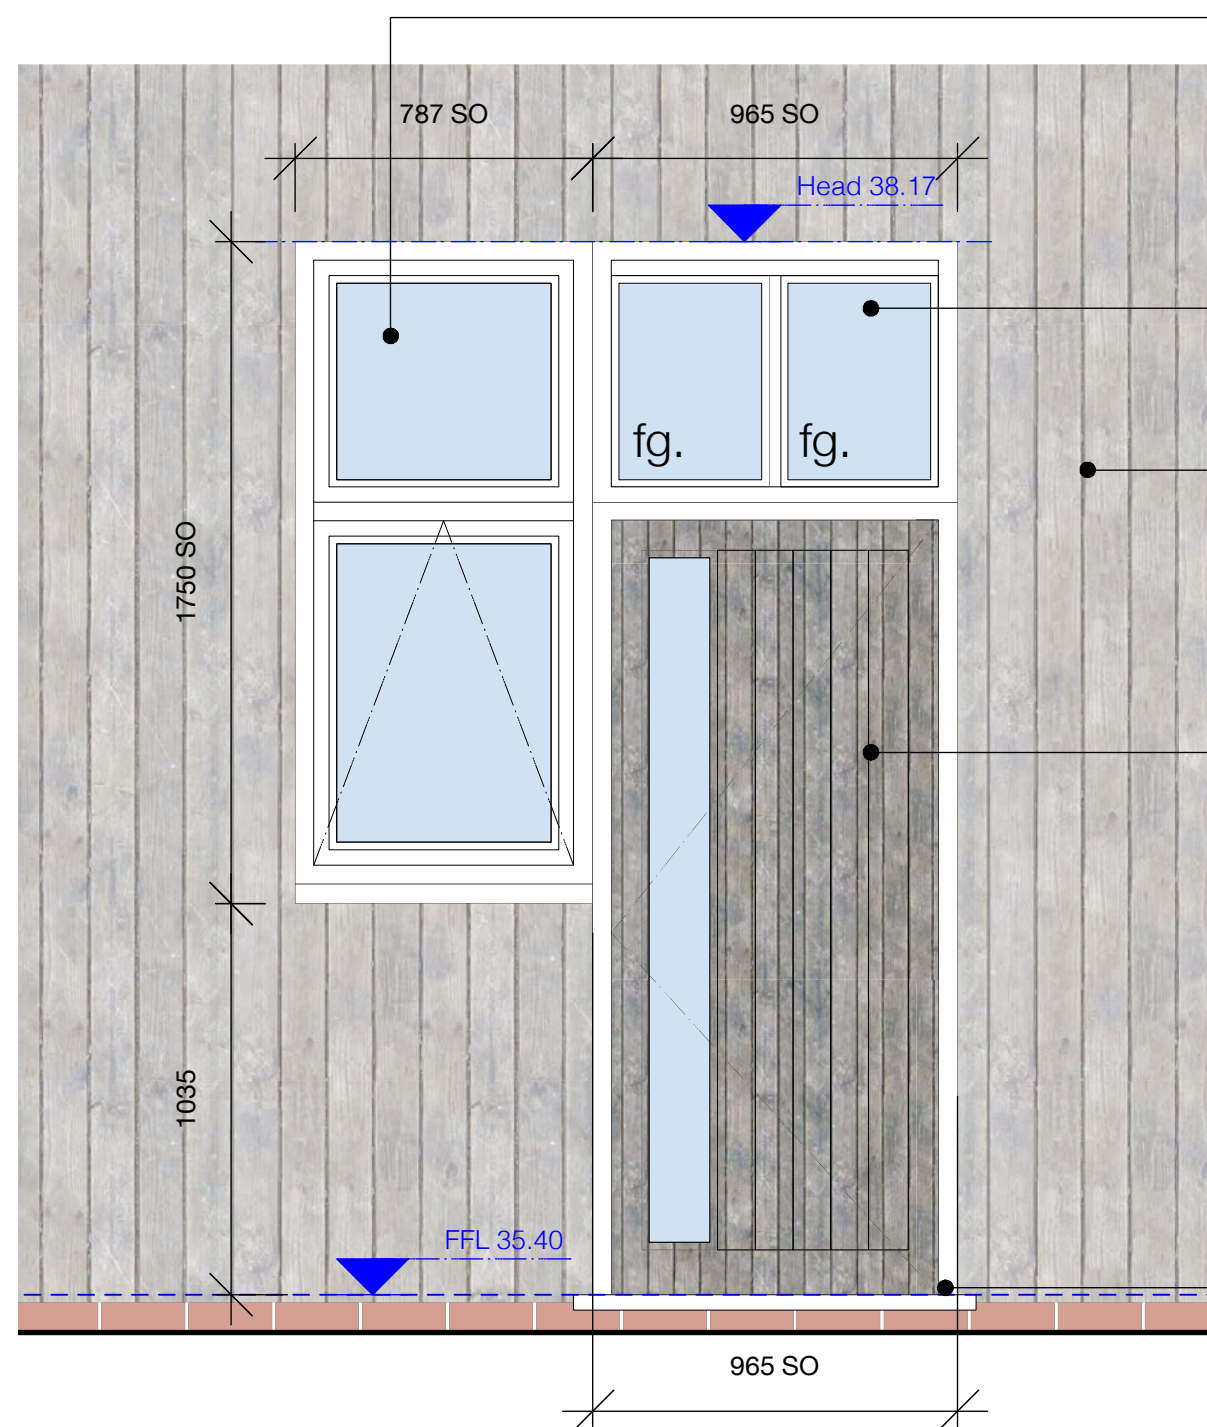

New high-performance pre-finished double glazed timber framed windows - dimensions of fixed light sashes & top hung sashes to match from external view

Fixed fanlight above

Proposed vertical timber cladding - naturally durable timber species (to later selection) left to weather to natural 'silver' colour

New high-performance timber entrance doors with integral vision panel - naturally durable timber species (to later selection) left to weather to natural 'silver' colour

Integral timber sill

New door with fanlight & sidelight into proposed opening - high performance timber framed doors & windows to later detail, pursuant to planning condition

1:20 ELEVATION

coach house ground floor east elevation - Door with fan & sidelight into proposed opening

Reference - co.wg.10



existing image