




ITEM A ONE SET OF INDIVIDUAL BUILT UP HALO ILLUMINATED LETTERS HGL 2,7

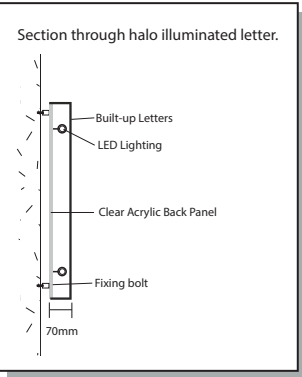

ITEM B ONE DOUBLE SIIDED BANNER SIGN AND BRACKET. HGL3.2m

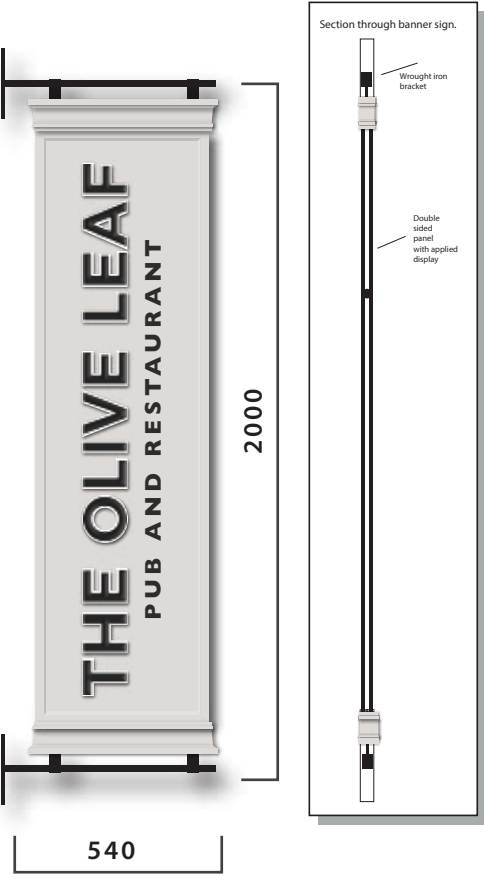


ITEM F ONE SET OF SIGNWRITTEN AMENITY WORDING DIRECTLEY ONTO BUILDING HGL 1m

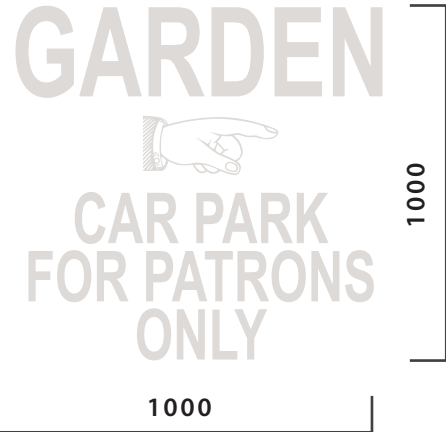

ITEM G FIVE DECORATIVE LANTERNS. HGL 2.4m



ITEM I ONE SIGNWRITTEN DOVE DIRECTLEY ONTO BUILDING HGL 1m

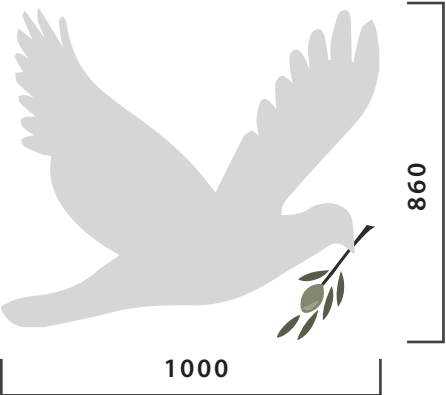


ITEM H FOUR REPLACEMENT FLOODLIGHTS. HGL 5m

30Watt Pure White LED Flood Light



Size 225 x 185 x 140
Brackets 360 degree rotation
Black
Aluminium

ITEM C ONE SIGNWRITTEN OLIVE TREE DIRECTLEY ONTO BUILDING. HGL0m

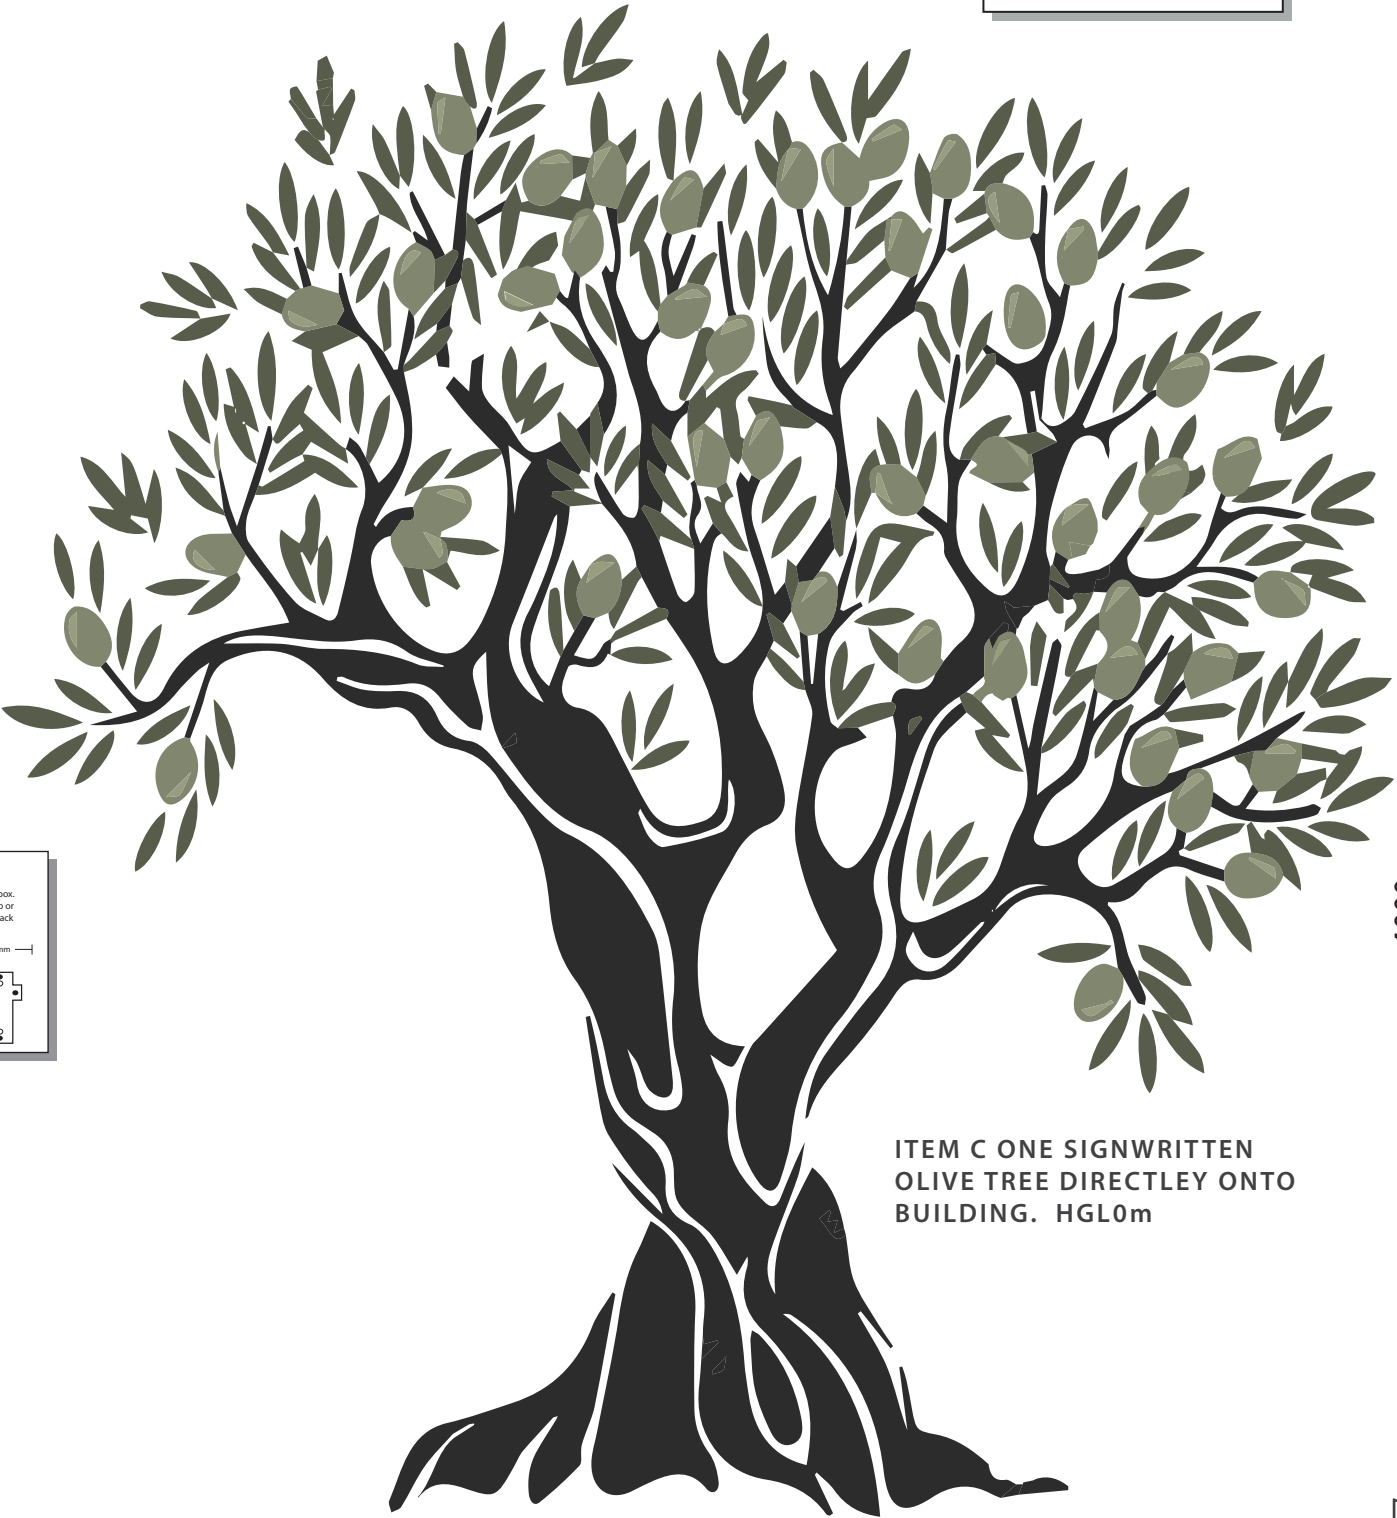


SIGN COLOURS




THE OLIVE LEAF. HAYLING ISLAND. EI GROUP.
13.3.18. 12089-Signs2JW(26.3.18)

PRINTED COLOURS MAY NOT SHOW TRUE REPRESENTATION
THIS DRAWING SHOULD NOT BE REPRODUCED UNLESS BY EXPLICIT CONSENT
SR SIGNS LIMITED: 0113 2798266 sales@sr-signs.co.uk

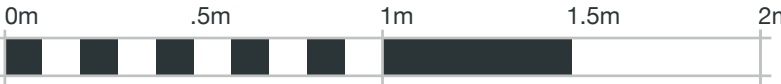

Scale 1:20 @ A3

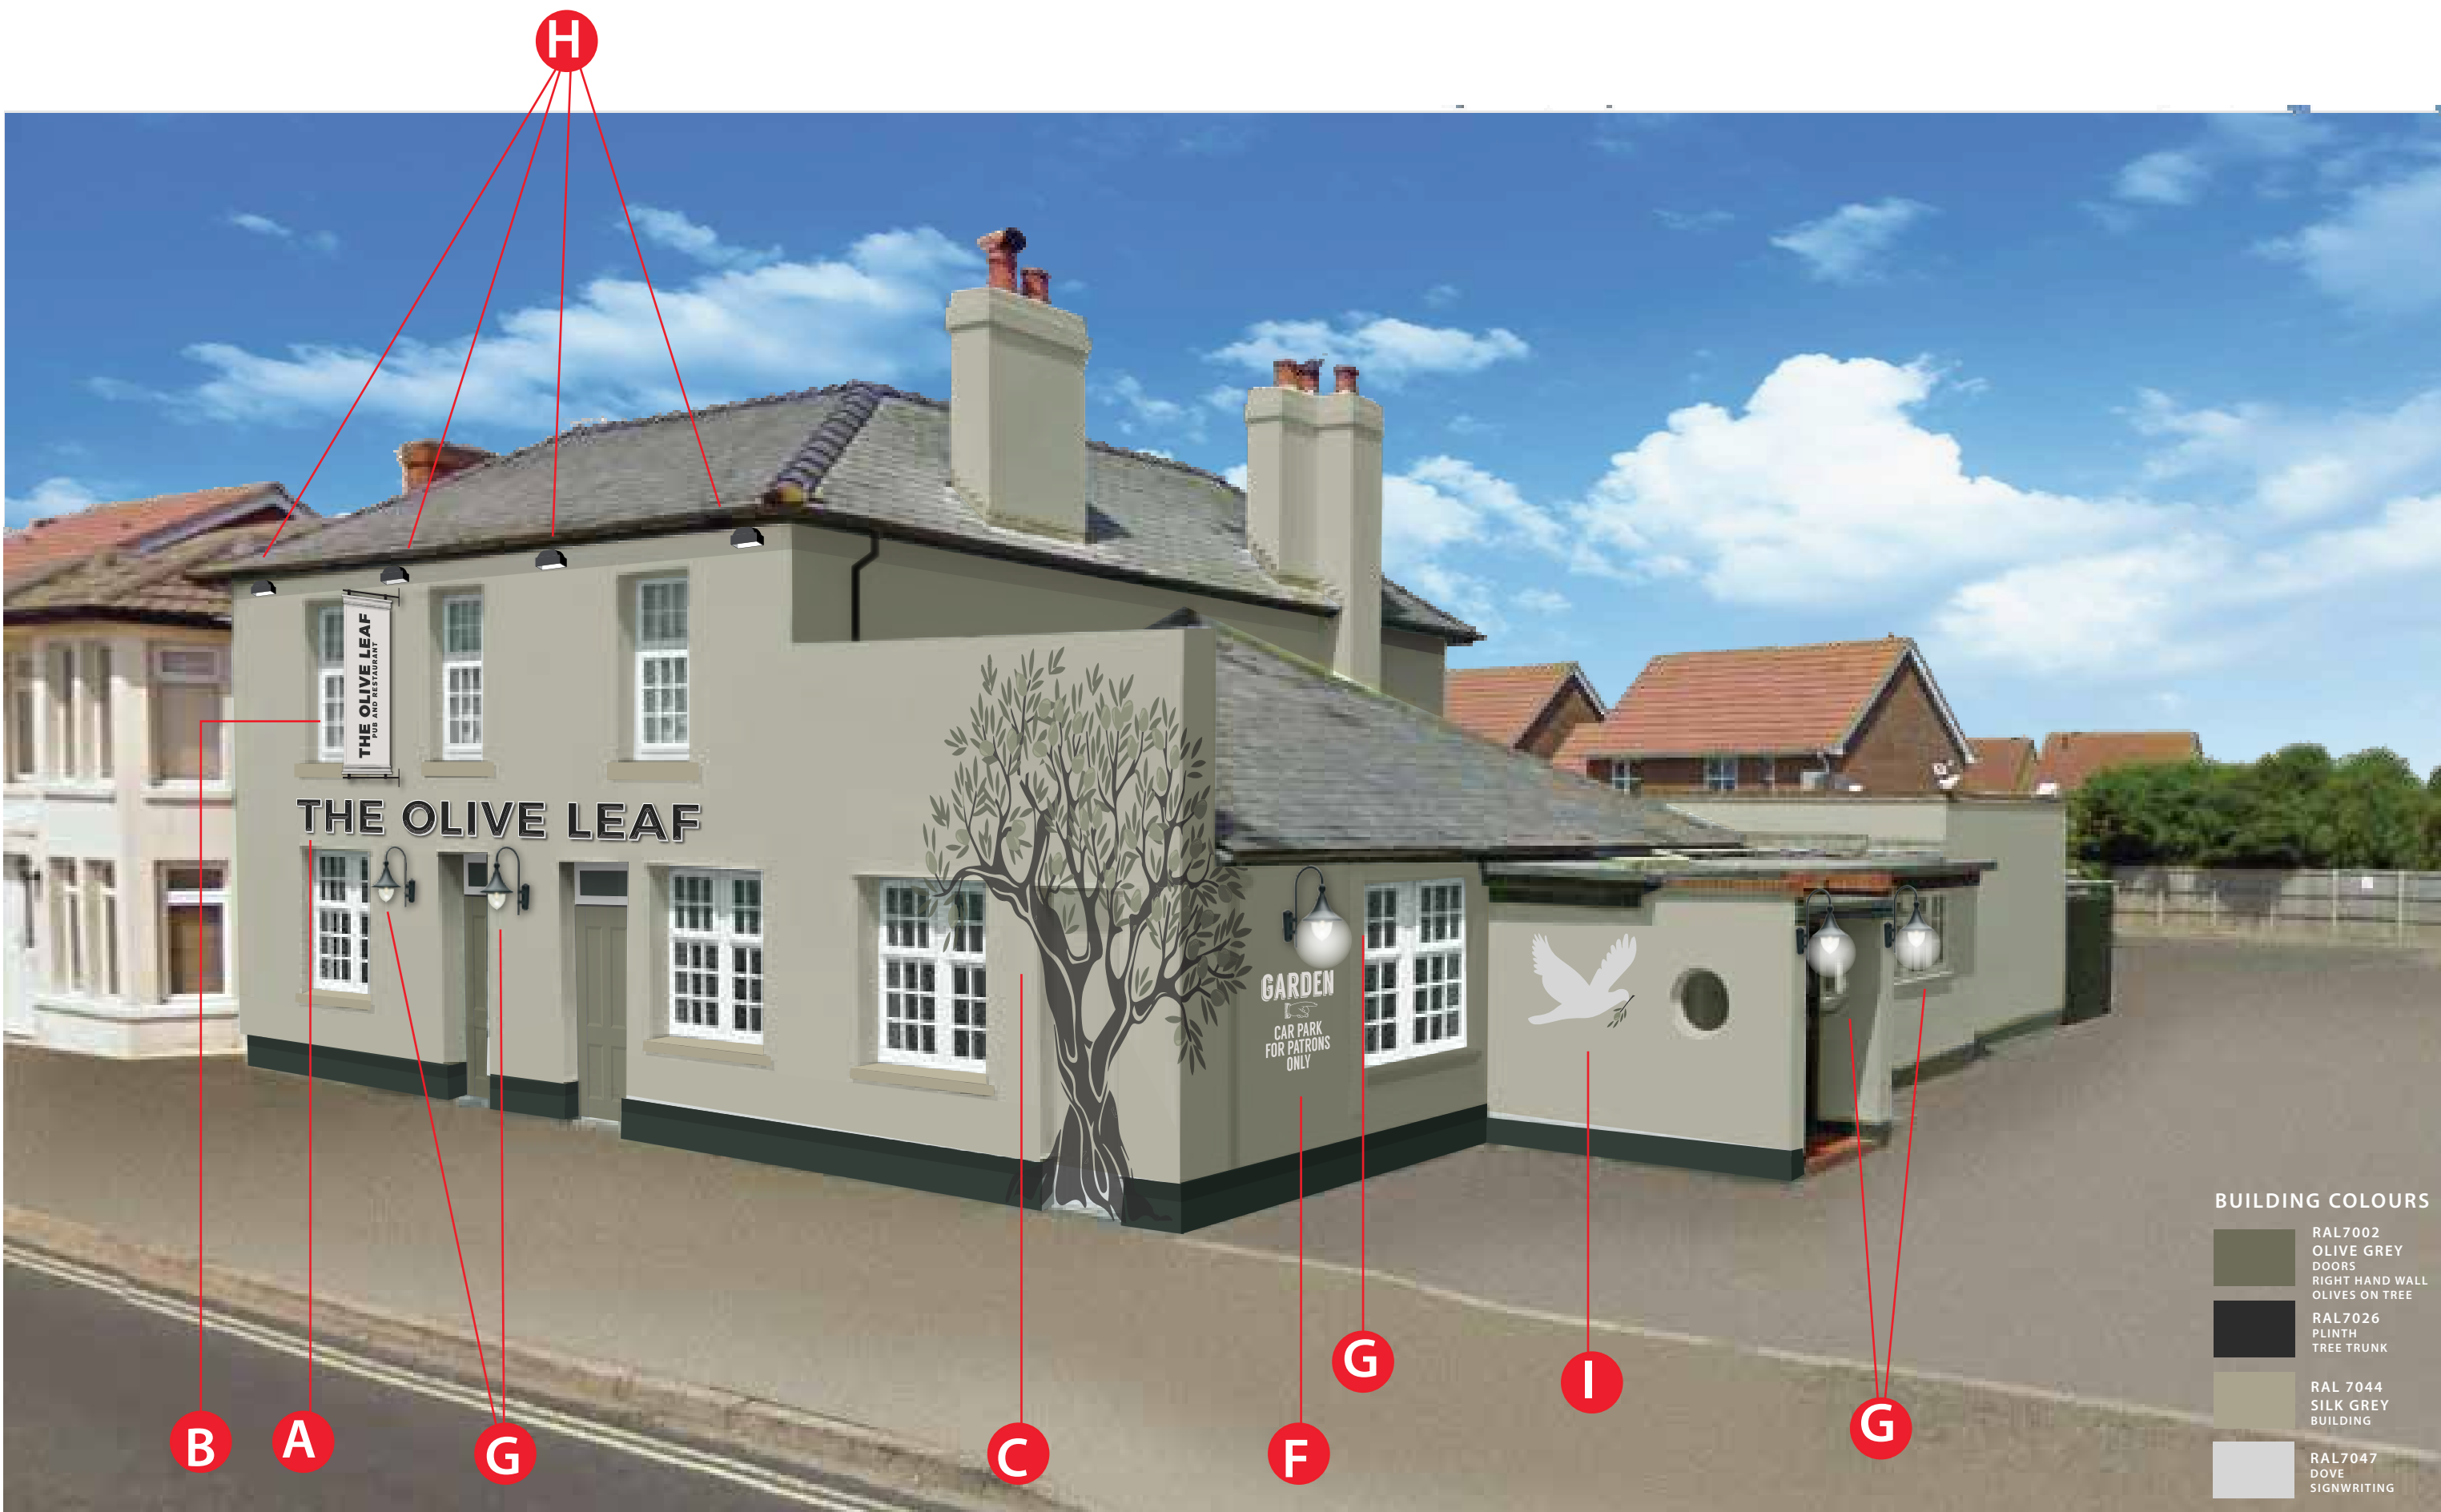



srsigns
Limited

THE OLIVE LEAF. HAYLING ISLAND. EI GROUP. 13.3.18. 12089-Scheme2JW(27.3.18)

PRINTED COLOURS MAY NOT SHOW TRUE REPRESENTATION

THIS DRAWING SHOULD NOT BE REPRODUCED UNLESS BY EXPLICIT CONSENT

SR SIGNS LIMITED: 0113 2798266 sales@sr-signs.co.uk

