
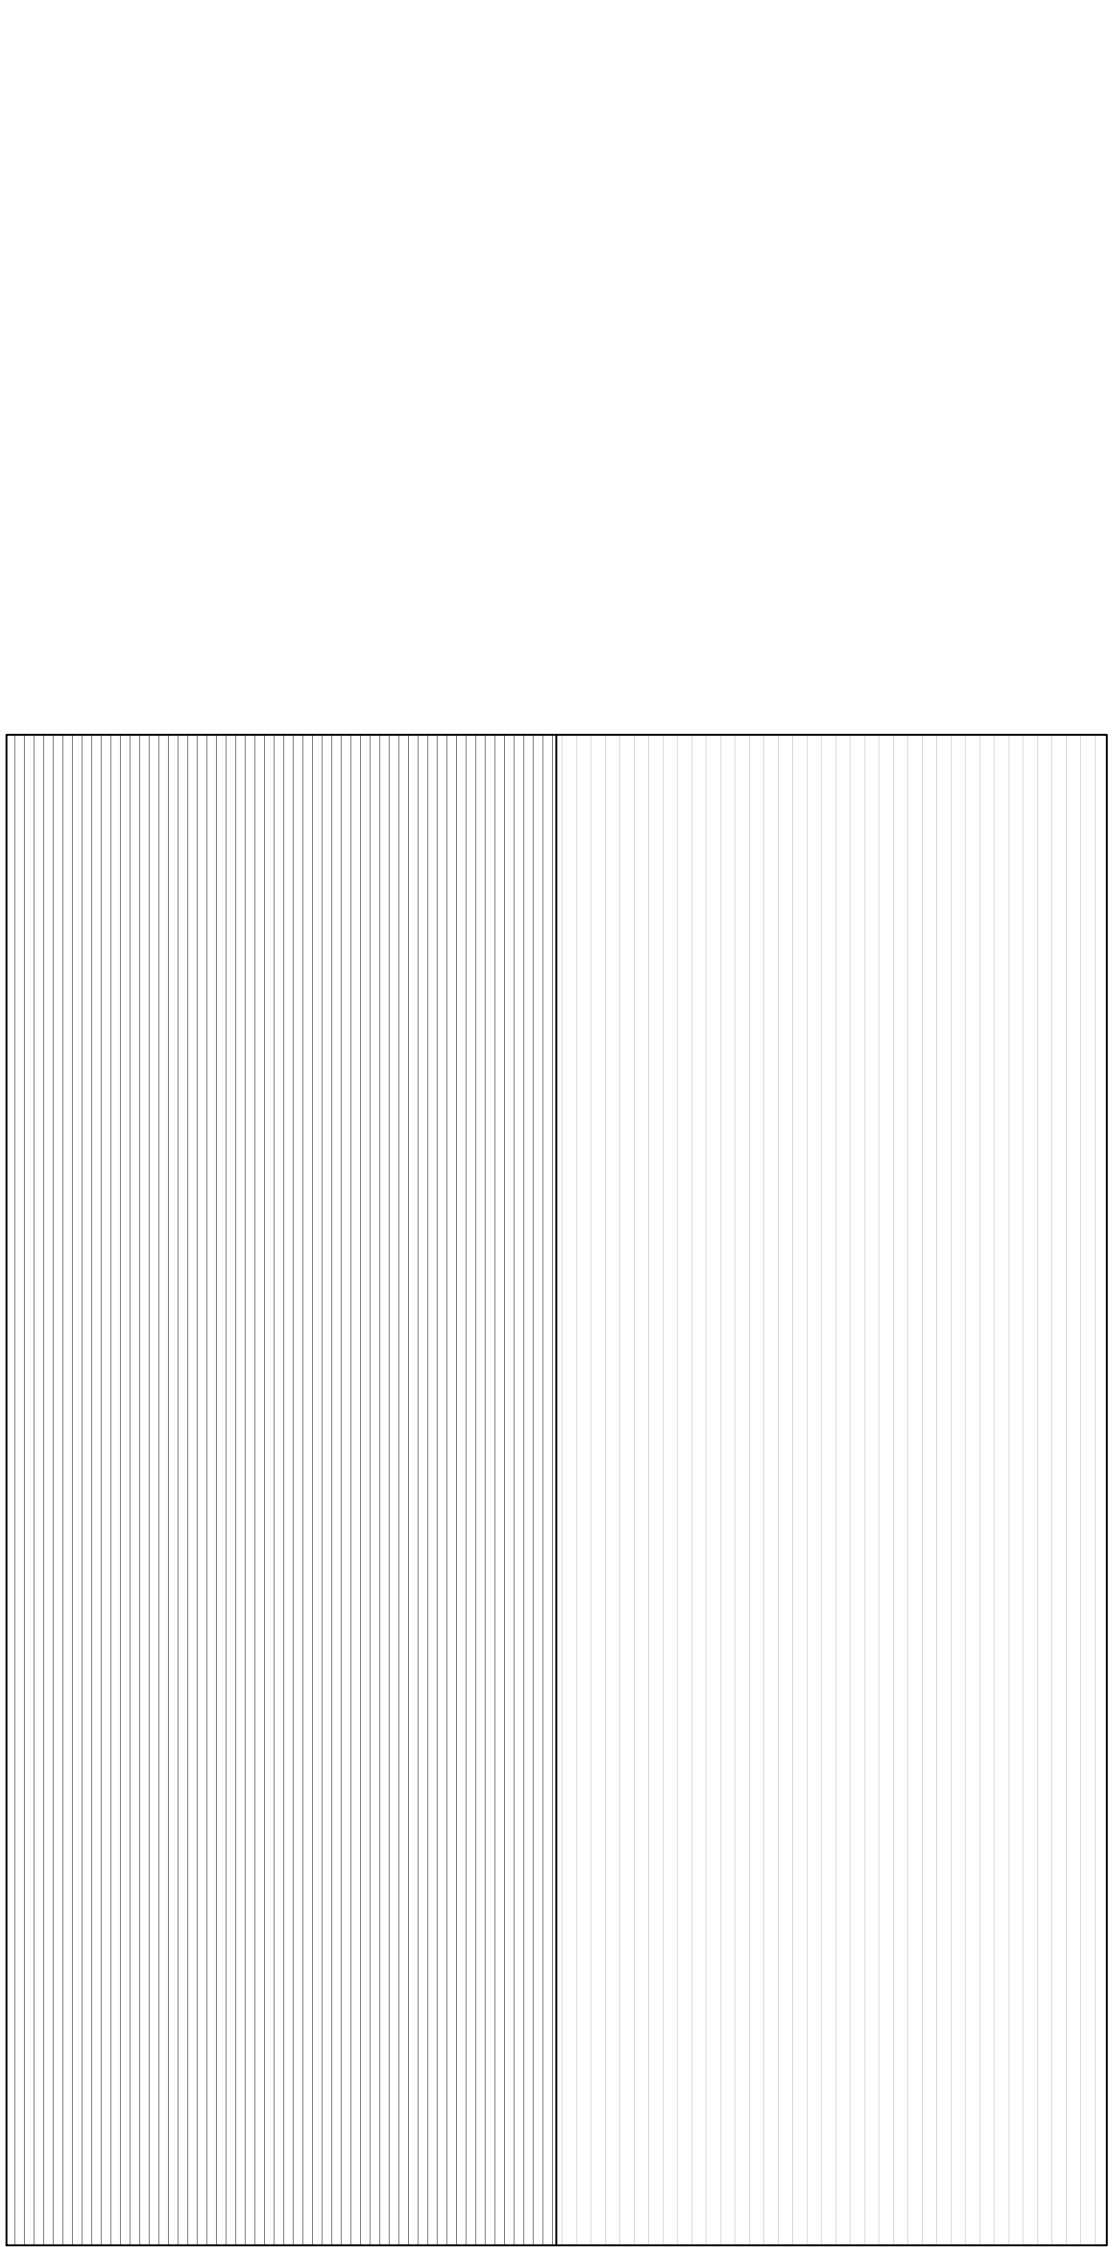
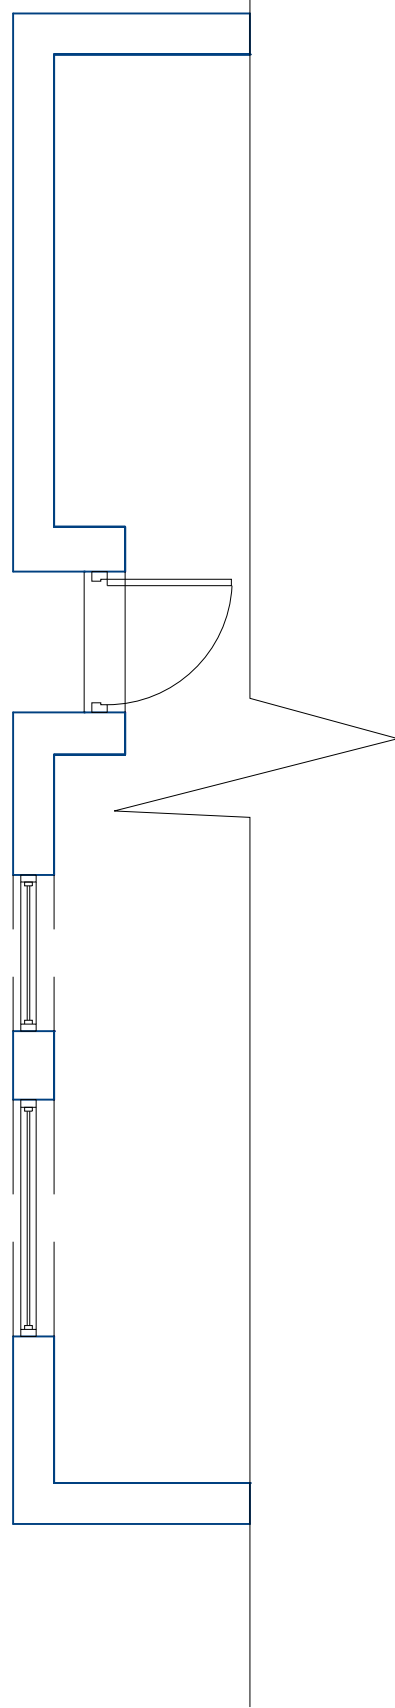


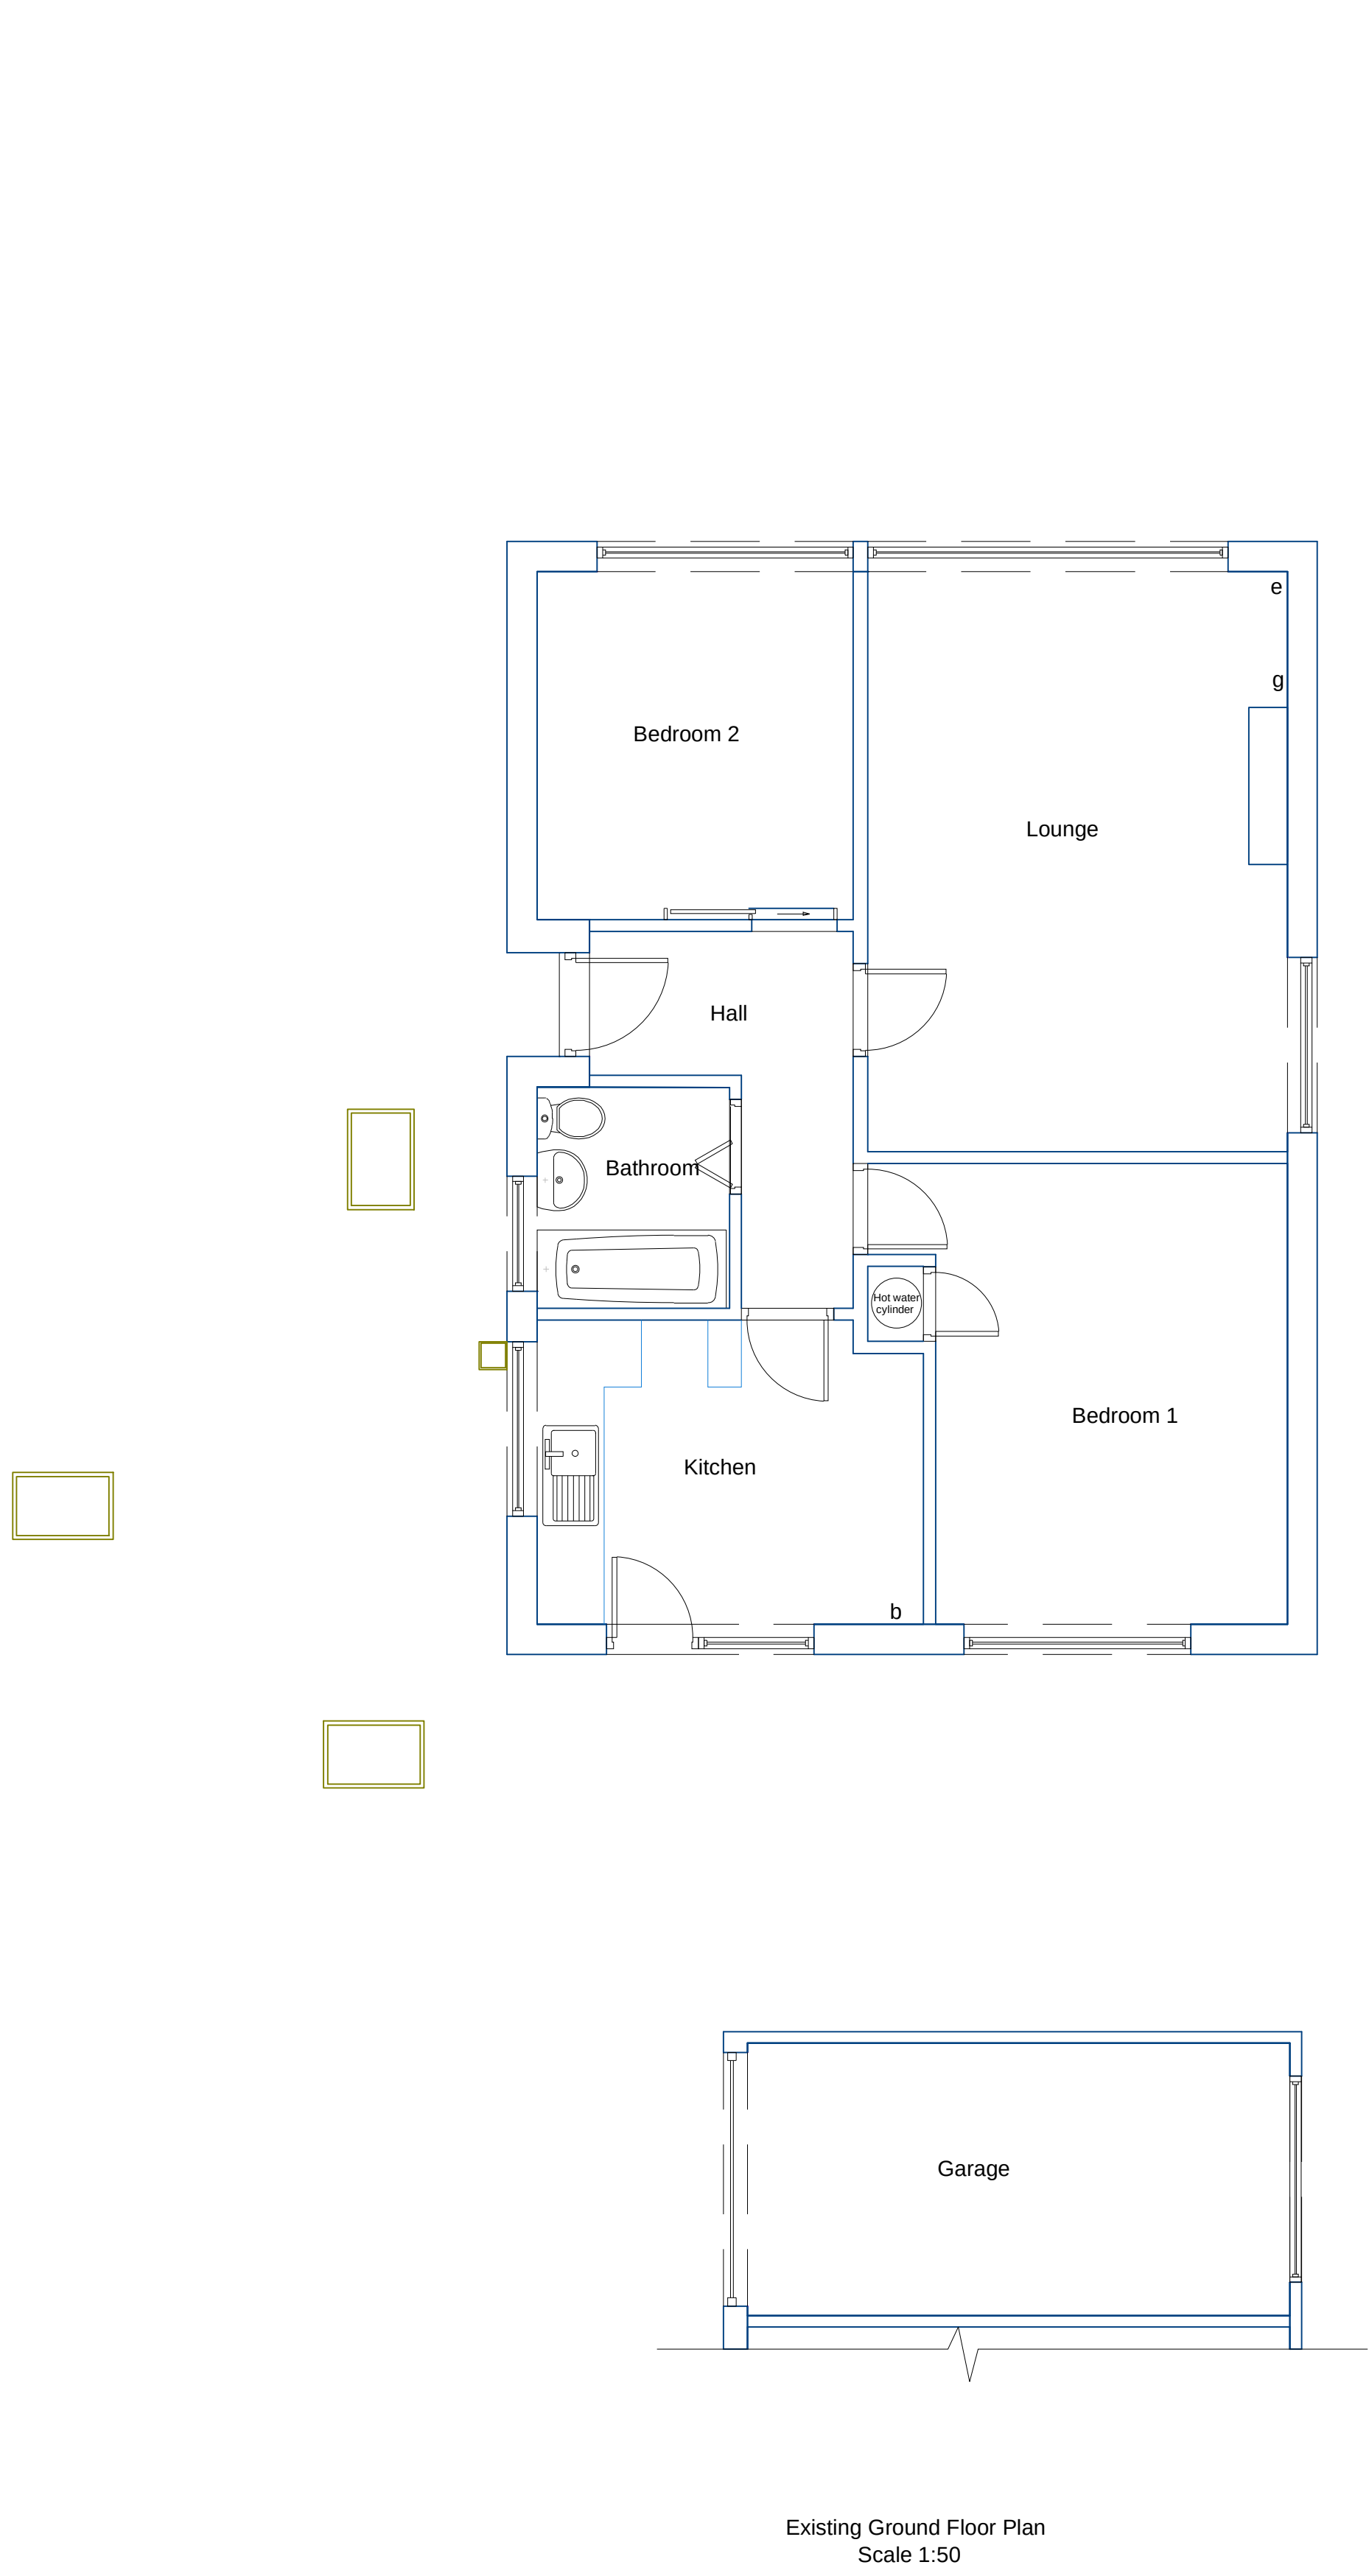

w = wardrobe
c = cupboard
e = electric meter
g = gas meter
b = boiler
cu = consumer unit

All materials to match existing

All dimensions showing are structural build sizes not finished sizes

Do not scale from this drawing (other than for planning purposes), contractor to verify all dimensions before setting out, commencing work or placing orders

Project
Proposed extension

5 Waterloo Close
Cowplain, PO8 8QJ

Client

Drawing Title
Existing Plans

Date
12.06.2017

Drawing No.
1384-100

Rev
-

Page Size
A1

Scale
1:50

M3 Architectural Design Ltd.
377 - 399 London Road
Camberley, GU15 3HL

t:01276 300024
e: info@m3architecturaldesign.co.uk
w: www.m3architecturaldesign.co.uk

© 2012 M3 Architectural Design Ltd.

0 1000 2000 3000 4000 5000 6000 7000 8000 9000 10000

1:200

1:500

0 10m 20m 30m 40m 50m

Scale 1:50
Millimetres