

PLANNING SET - PARKING PROVISION PLAN


1. This drawing is the copyright of Hampshire Design Consultancy Ltd. and may not be reproduced without licence.
2. The Contractor shall not scale off this drawing for construction purposes, only figured dimensions shall be worked from.
3. All dimensions and levels are to be checked on site by the Contractor before the commencement of any work and any discrepancies reported to the Architect.
4. No responsibility can be accepted for errors arising on site due to unauthorised variations from the Architects drawings.

Revision

Notes

- 1. The proposed works will not affect the parking for the applicant.
- 2. N/A

60, SOUTH BROOK ROAD

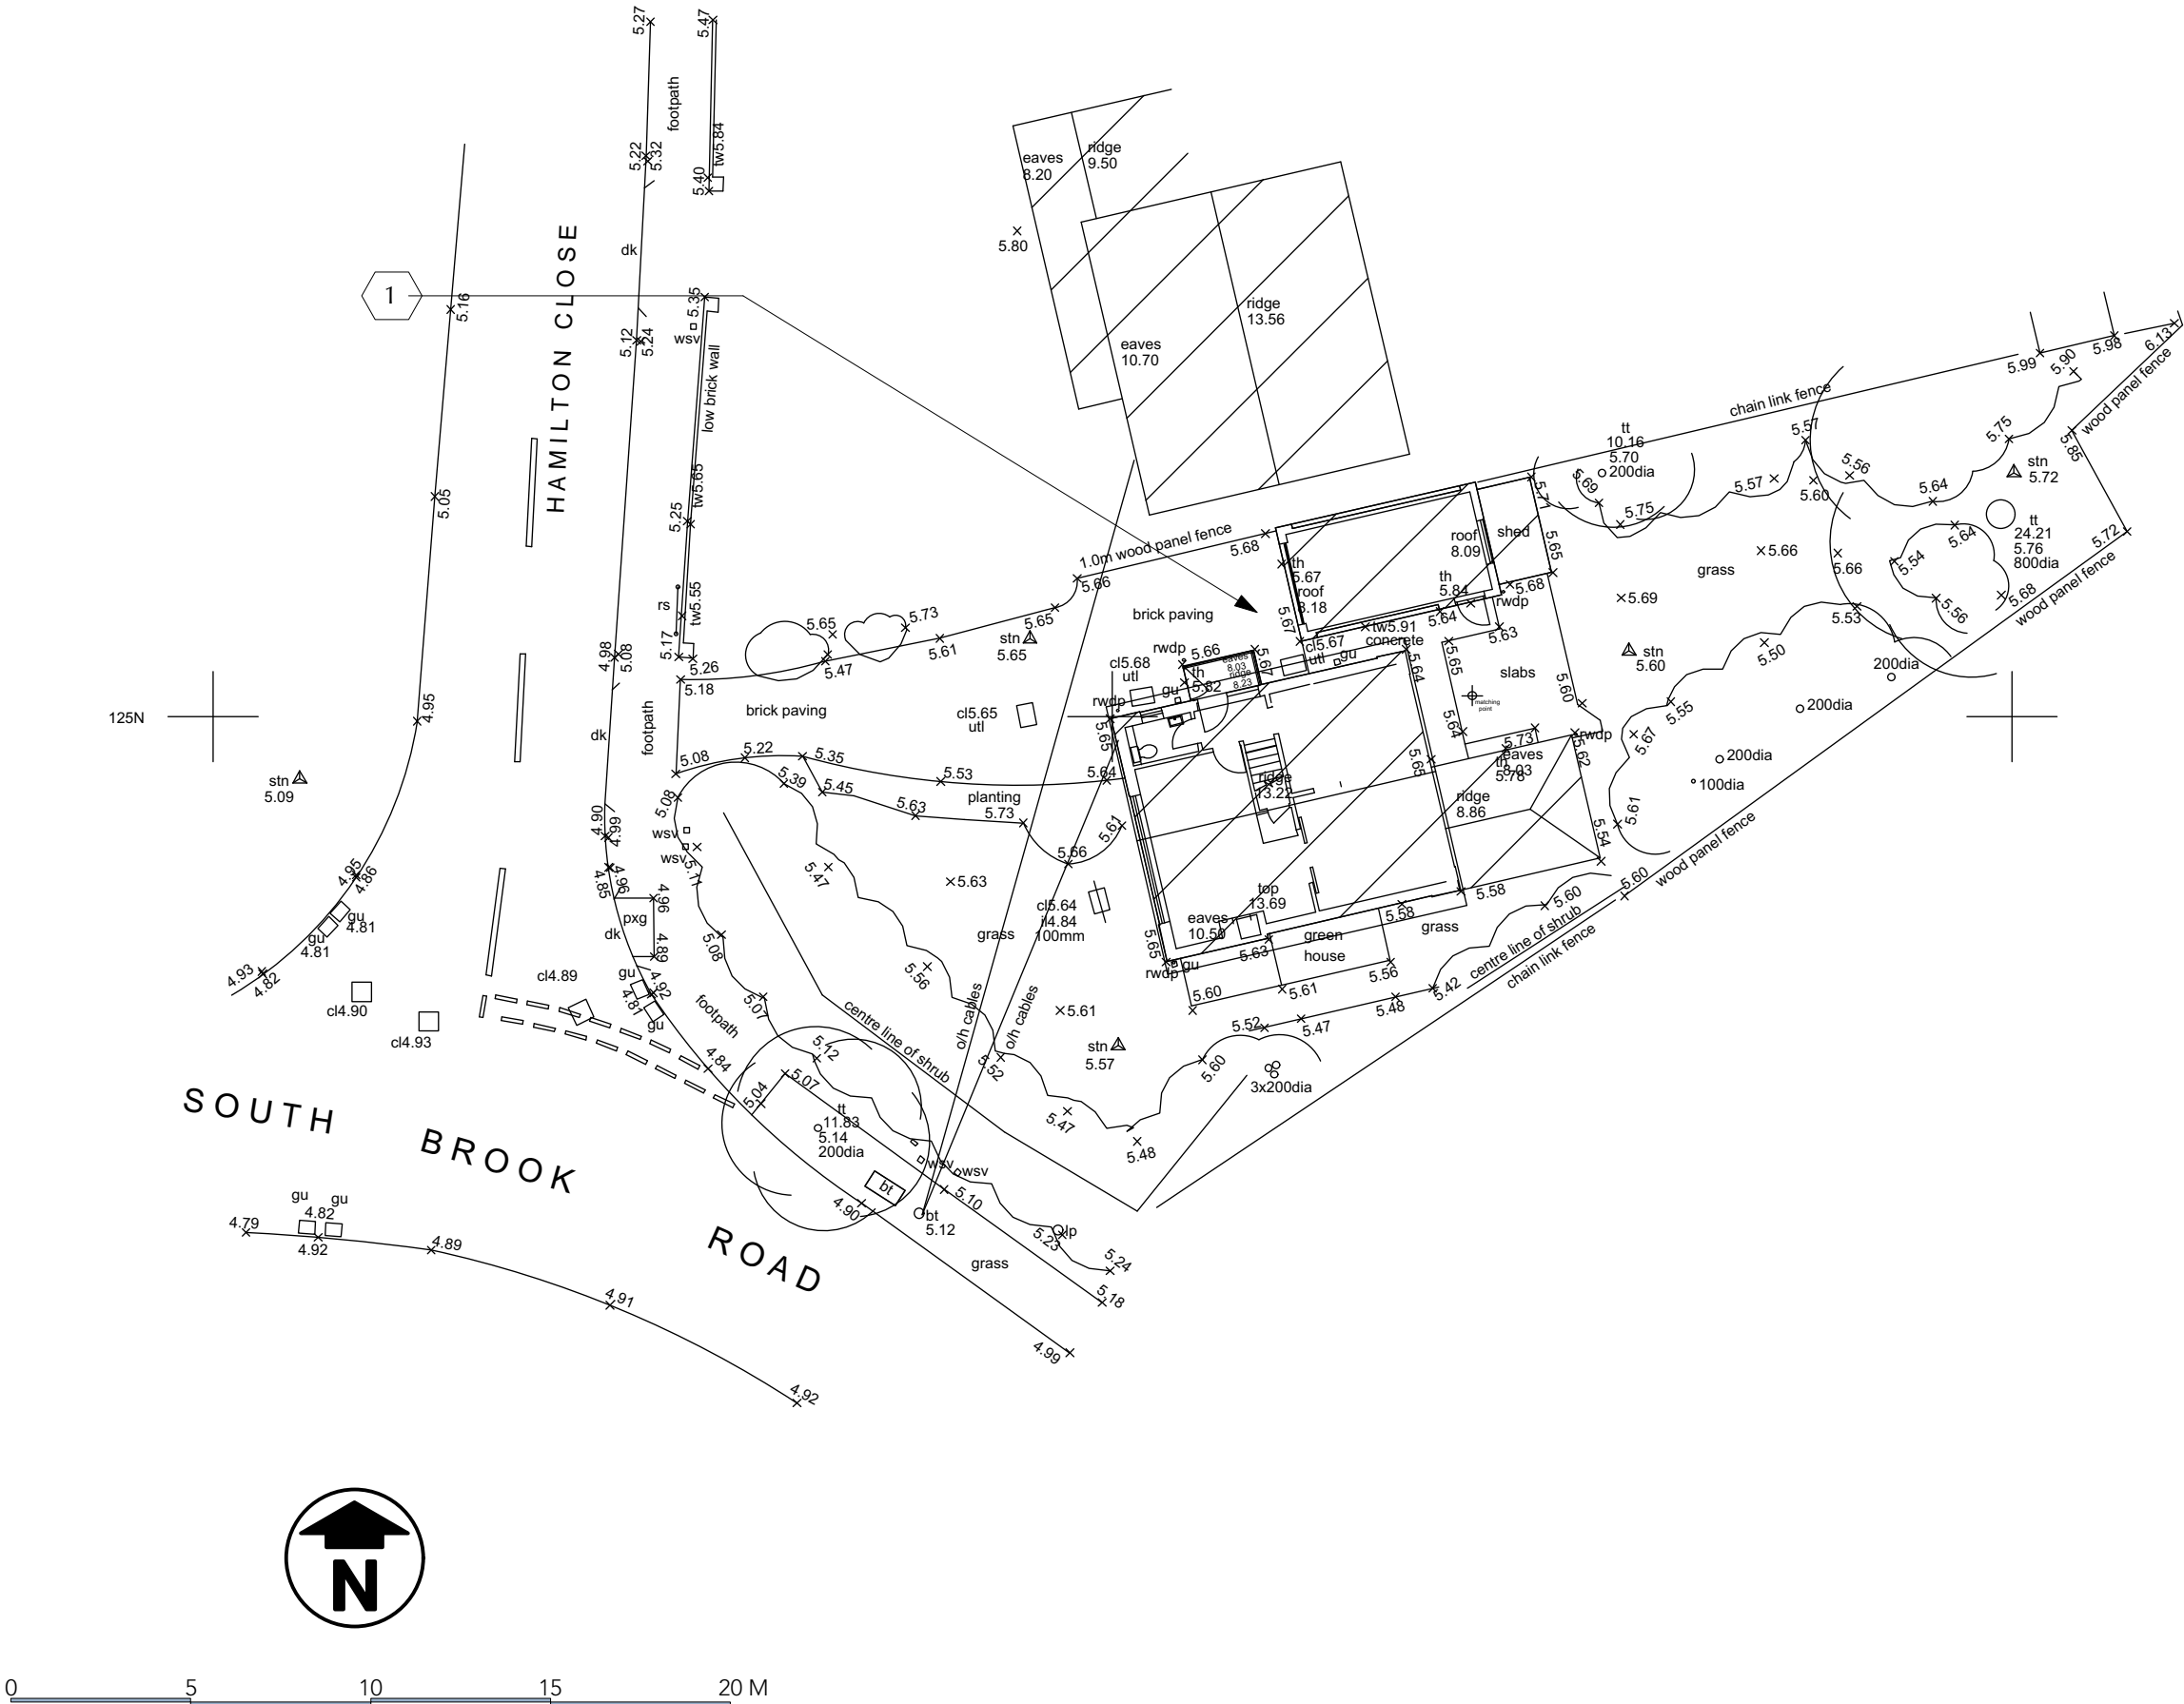

clients details
Mr & Mrs J Windust

site details
60, Southbrook Road,
Havant, Hampshire.
PO9 1RN

drawing reference

parking provision plan

created by
HDC Ltd
drawing No
115/DP/007
scale
1:200@A3
stage:
planning

Revision

date

April 17

www.hampshiredesign.co.uk

